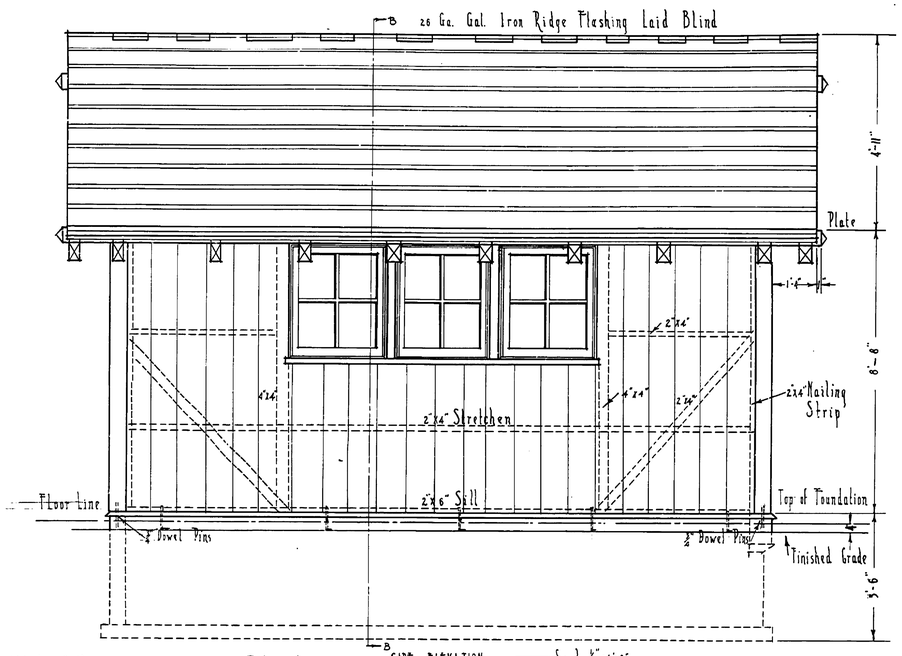

SIDE ELEVATION —Scale ¼" = 1'-0"—

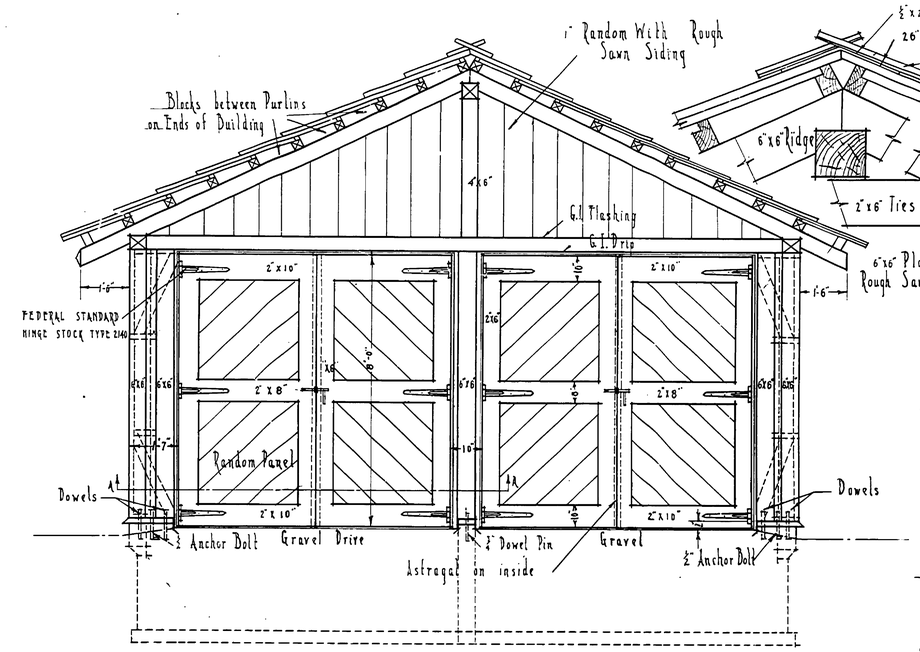

FRONT ELEVATION
Scale ¼" = 1'-0"

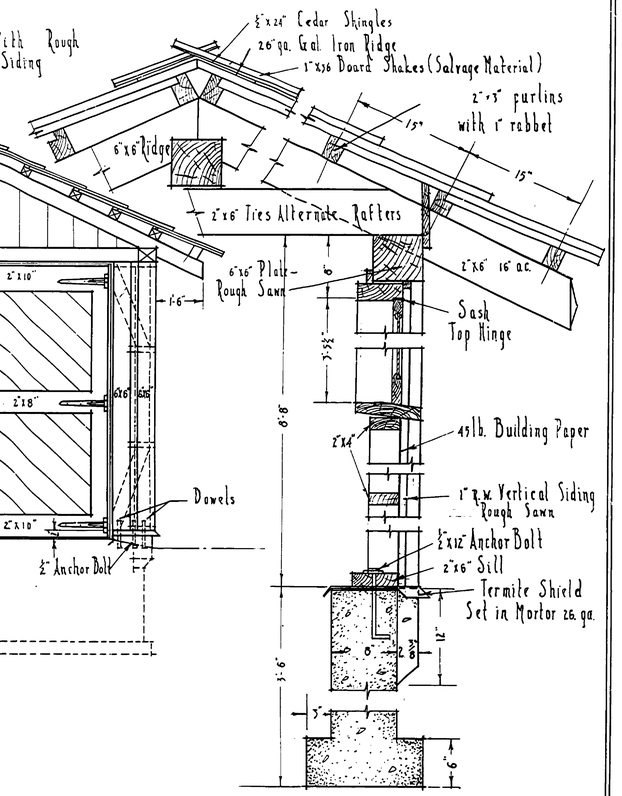

WALL SECTION B-B
Scale 1½" = 1'-0"

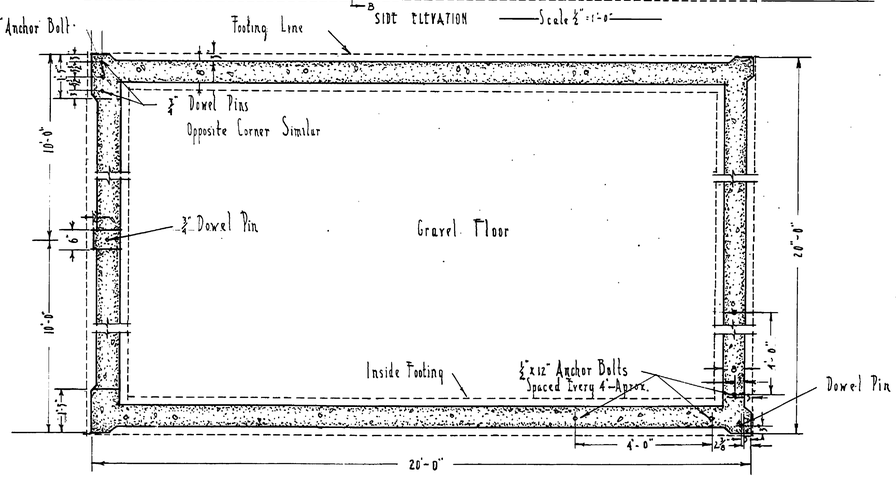

FOOTINGS PLAN
Scale ¼" = 1'-0"

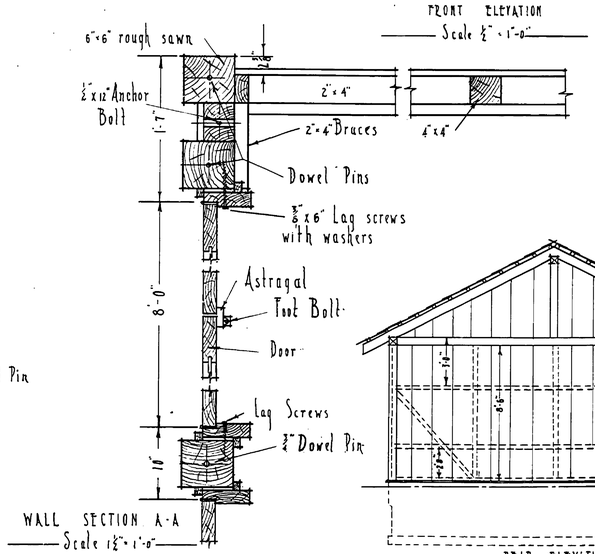

WALL SECTION A-A
Scale 1½" = 1'-0"

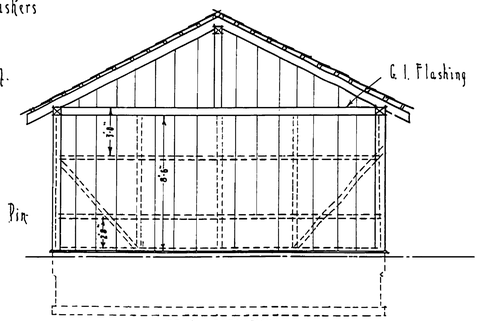

REAR ELEVATION
Scale ¼" = 1'-0"

UNITED STATES
DEPARTMENT OF THE INTERIOR
NATIONAL PARK SERVICE
COOPERATING WITH
MICHIGAN CONSERVATION DEPARTMENT

DRAWN BY A.L.R.	YANKEE SPRINGS	PLAN No. 1 of 30-38
DESIGNED BY E.F.H.	TWO CAR GARAGE	SCALE—AS SHOWN
CHECKED BY E.F.H.	MUD LAKE	RDP M1-6
		DATE 6/26/37

PREPARED BY _____ DATE _____
RECOMMENDED _____ STATE PARK AUTHORITY OR SPONSOR _____ DATE _____
RECOMMENDED _____ INSPECTOR _____ DATE _____
APPROVED BY _____ REGIONAL OFFICER _____ DATE _____
ASSISTANT DIRECTOR

A-121

INSURANCE No. 62 JOB #3