COMMERCIAL BLUEPRINT SERVICE 800 5-55

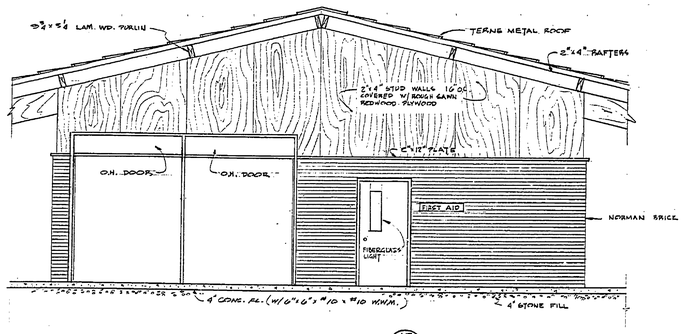

SECTION 17/3/6

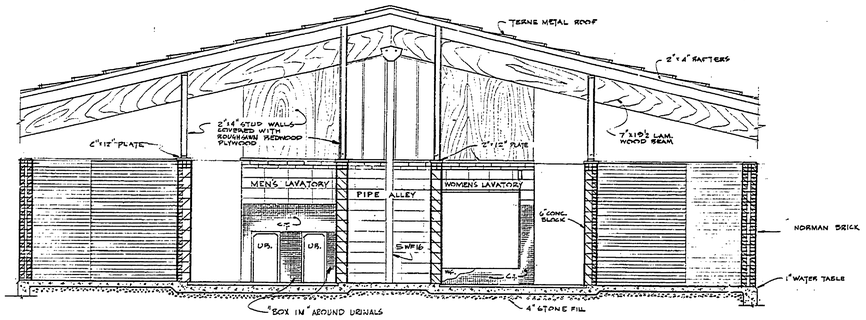

SECTION 18/3/6

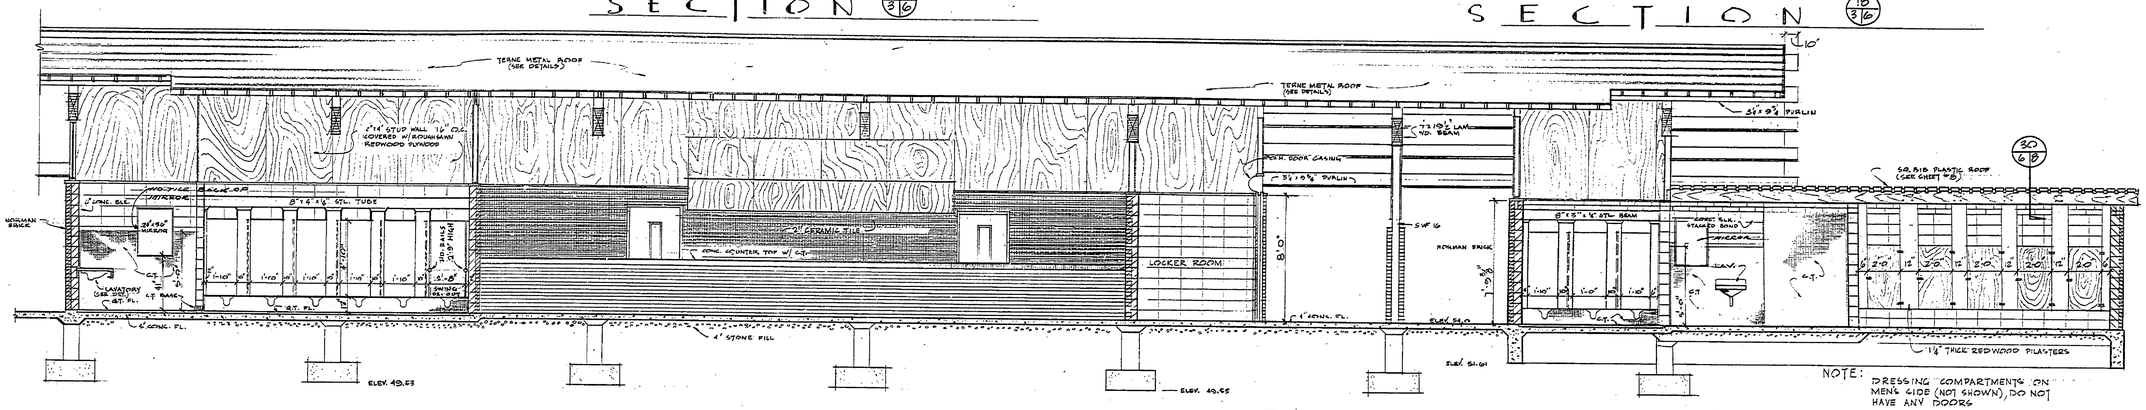

NOTE: DRESSING COMPARTMENTS ON MENS SIDE (NOT SHOWN), DO NOT HAVE ANY DOORS

SECTION 19/3/6

SCALE ¼" = 1'-0"

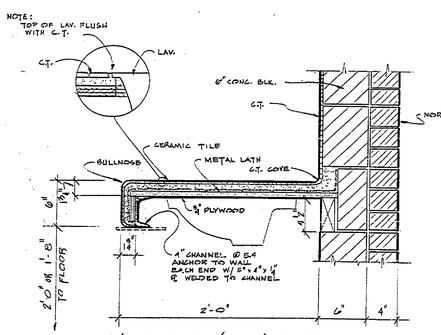

LAVATORY SECTION

SCALE 1½" = 1'-0"

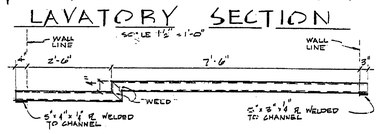

VANITY SUPPORT CHANNEL

WOMENS SIDE SHOWN, MENS SIDE SIMILAR, BUT OPPOSITE HAND

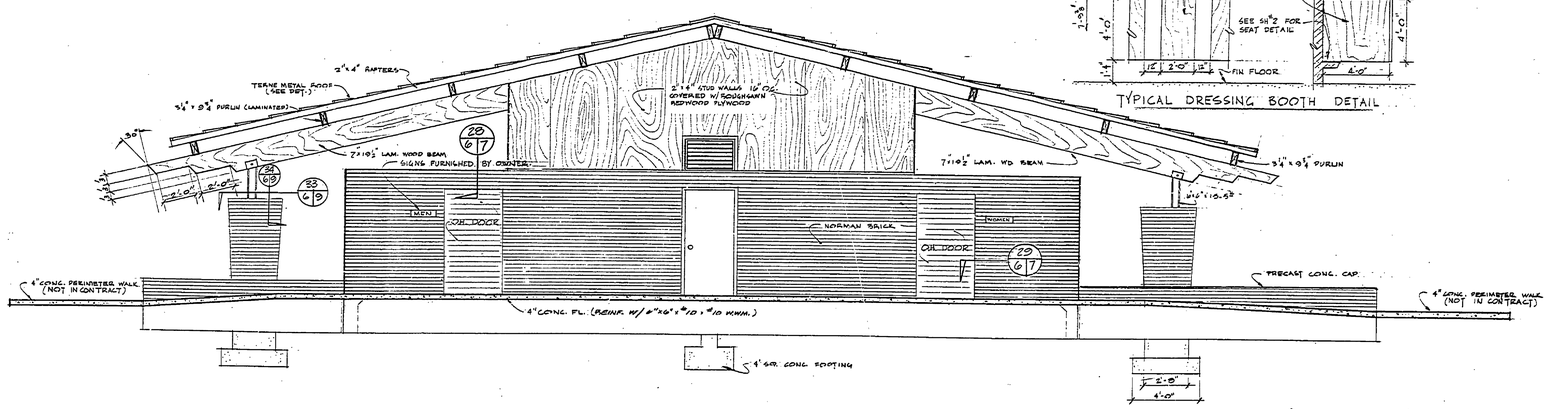

SECTION 16/3/6

SCALE ¼" = 1'-0"

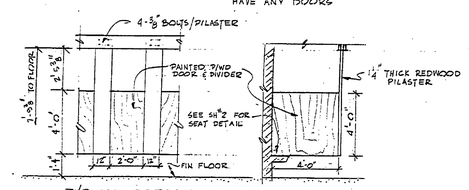

TYPICAL DRESSING BOOTH DETAIL

SURVEYED BY		DRAWN BY Jac WP		NO.	DATE	BY	REVISIONS	NO.	DATE	BY	REVISIONS
DESIGNED BY		CHECKED BY		1.				3.			
	DATE		DATE	2.				4.			

MICHIGAN DEPARTMENT OF CONSERVATION

YANKEE SPRINGS RECREATION AREA BEACHHOUSE AND CONCESSION

SHEET NO. 6 OF 9

FOR PROJECT NO. FG 999-9972-976-023-C1

INTERIOR ELEV.

SHEET 6 OF 9 PLAN NO. A-139