COMMERCIAL BLUEPRINT SERVICE 500 11-67

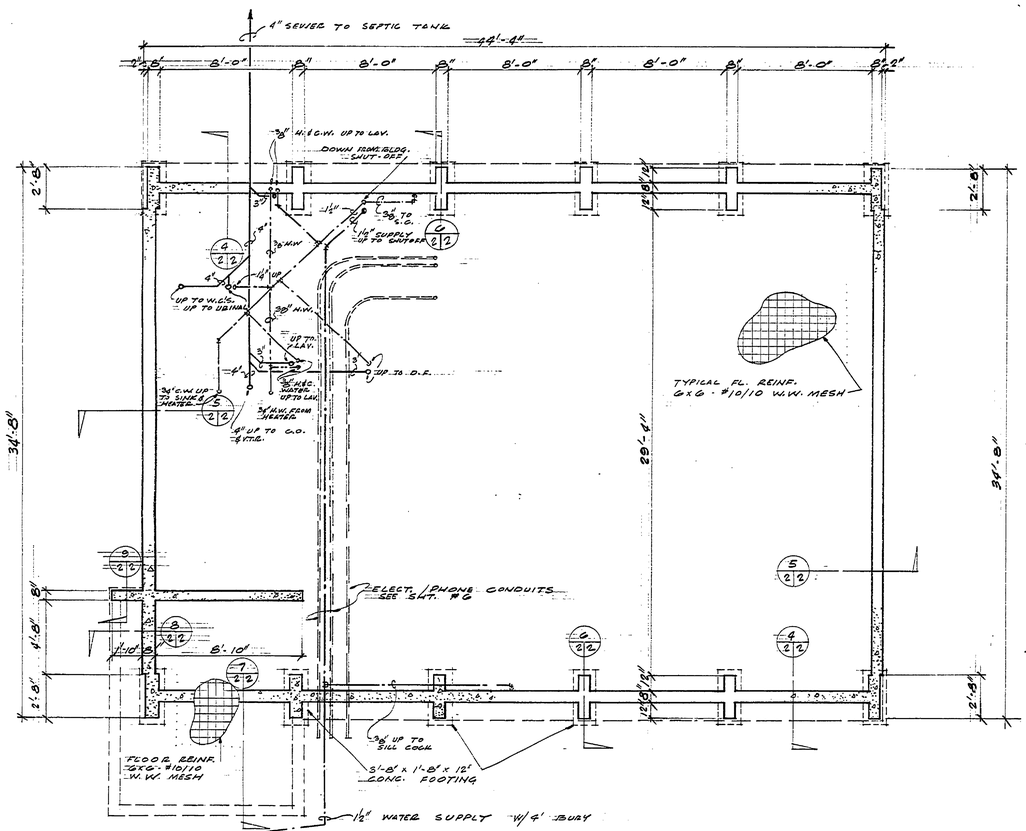

F O U N D A T I O N

SCALE: ¼" = 1'-0"

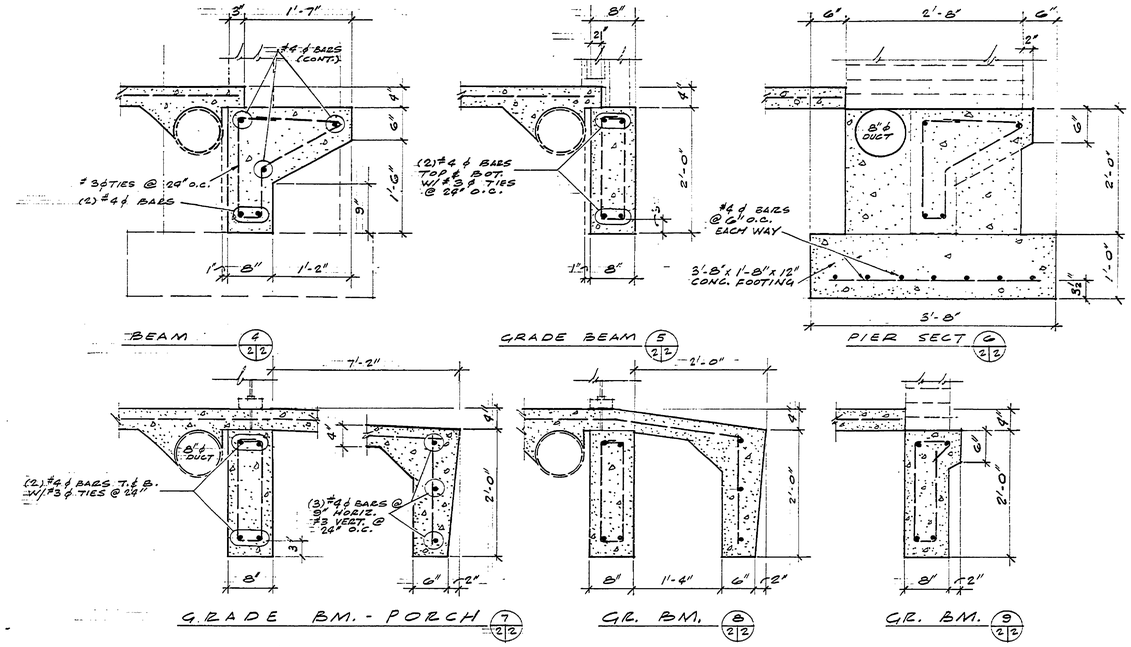

SURVEYED BY		DRAWN BY		NO.	DATE	BY	REVISIONS	NO.	DATE	BY	REVISIONS
DESIGNED BY		CHECKED BY		1.				3.			
	DATE		DATE	2.				4.			

MICHIGAN DEPARTMENT OF CONSERVATION

YANKEE SPRINGS RECREATION AREA
AREA OFFICE BUILDING

SHEET NO. 2 OF 6
FOR PROJECT NO. 75-110-75-2498-0004-01

FOUNDATION PLAN DETAILS
SHEET 2 OF 6
PLAN NO. A-143 a