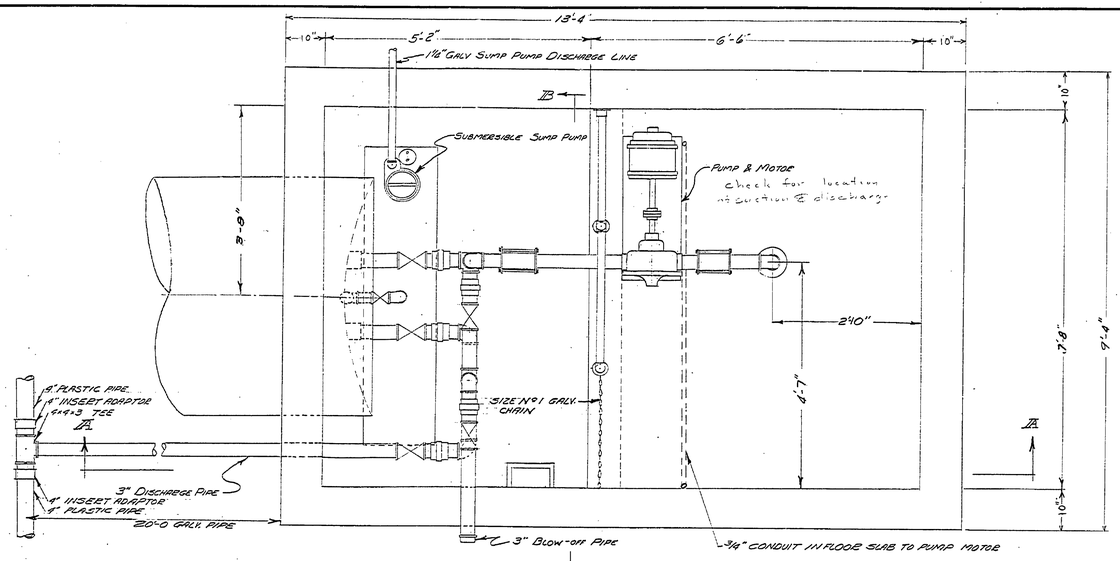

PLAN OF MECHANICAL LAYOUT

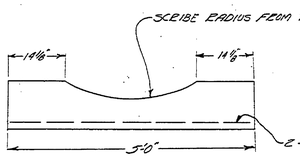

ELEVATION

DETAIL OF TANK SUPPORT
SCALE ¾"=1'0"

PLACE TANK SUPPORT 3' FROM CONVEX END.

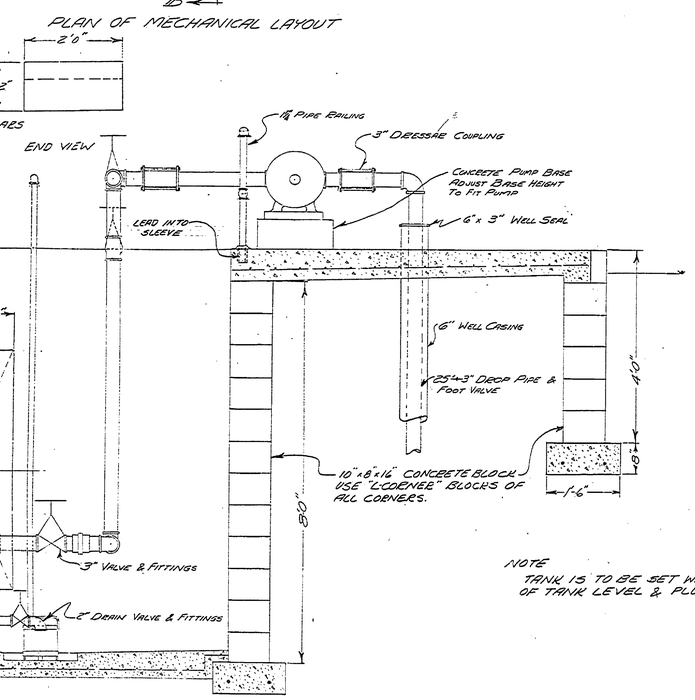

SECTION IA-IA

NOTE
TANK IS TO BE SET WITH INLET & OUTET OF TANK LEVEL & PLUMB

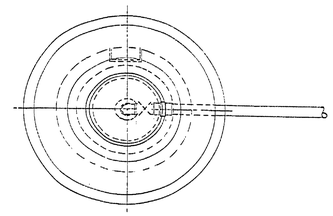

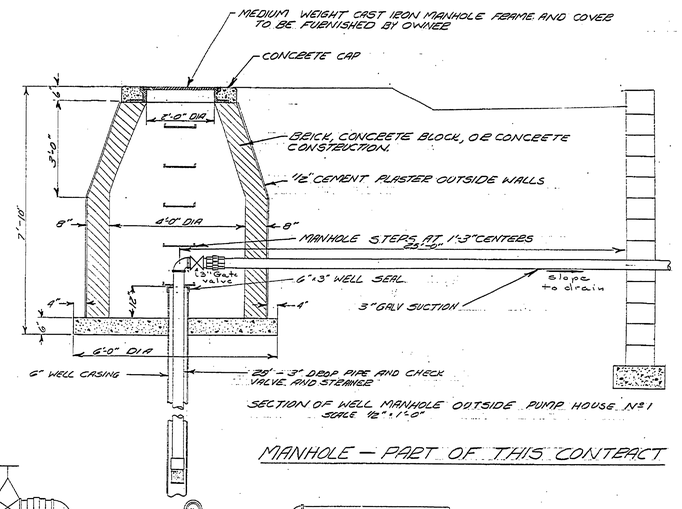

SECTION OF WELL MANHOLE OUTSIDE PUMP HOUSE No 1
SCALE ½" = 1'-0"

MANHOLE — PART OF THIS CONTRACT

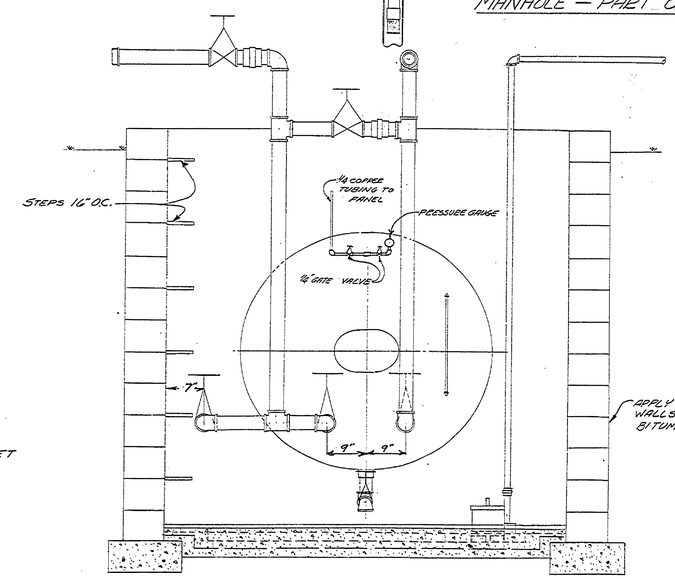

SECTION IB-IB

PUMP HOUSE — NOT PART OF THIS CONTRACT

NO.	DATE	BY	REVISIONS
1	March 8	JCW	Added 3" valve in manhole.
2			
3			
4			
5			
6			

		DATE
APPROVED BY	N.C. Mackenzie	
ASSISTANT CHIEF IN CHARGE OF DESIGN		DATE 8-23-56

REVIEWED BY SECTIONS		DATE
ARCHITECTURAL	J.T.R.	8-22-56
ENGINEERING	J.T.R.	8-22-56
LANDSCAPE	J.T.R.	8-22-56

DRAWN BY E. C. BENNETT
TRACED BY
CHECKED BY E. J. P.
DATE APRIL 16, 1956

PUMP HOUSE NO. 2 — MECHANICAL DETAILS
SCALE ¾" = 1'-0"

MICHIGAN
DEPARTMENT OF CONSERVATION
PARKS AND RECREATION DIVISION

YANKEE SPRINGS RECREATION AREA
GUN LAKE DAY USE SECTION
WATER SYSTEM

PROJECT NO. 128- -1C

SHEET NO. 6 OF 8

PLAN NO. E-134