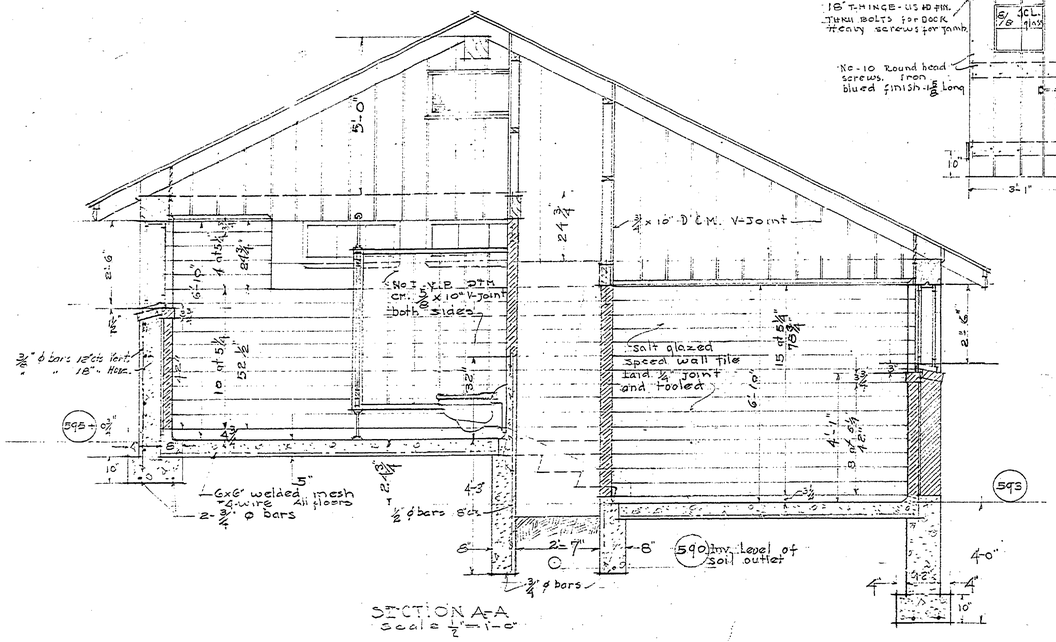

SECTION A-A
Scale 1/2" = 1'-0"

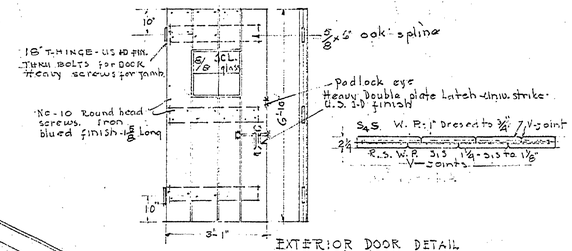

EXTERIOR DOOR DETAIL
scale 1/2" = 1'-0"

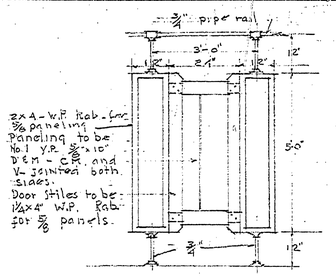

STALL DETAIL
scale 1/2" = 1'-0"
Note: for side elevation see section A-A

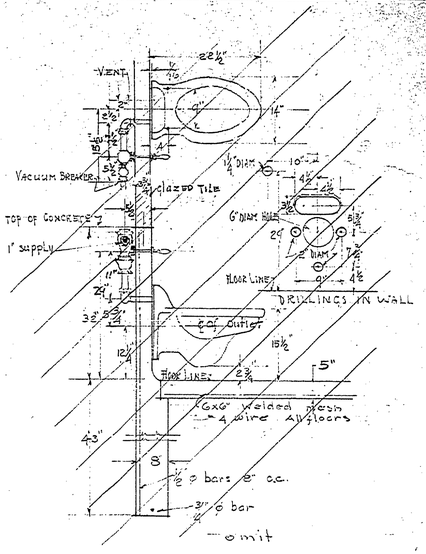

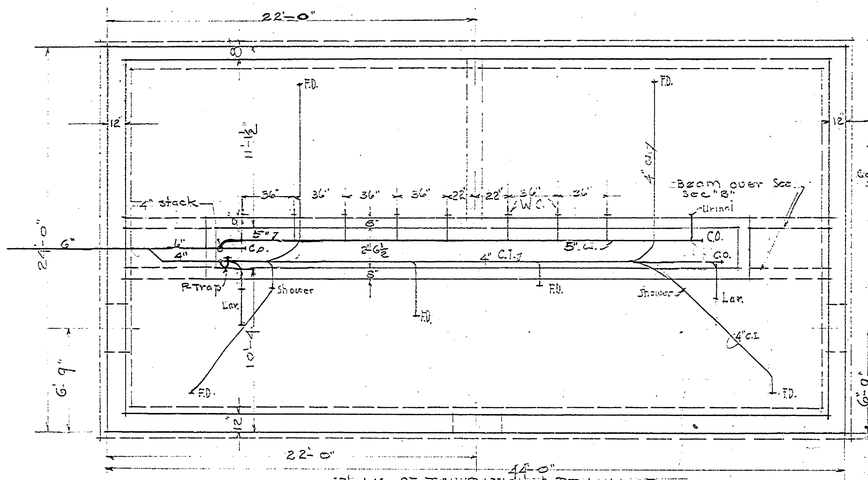

PLAN OF FOUNDATION & DRAINAGE
SCALE 1/4" = 1'-0"

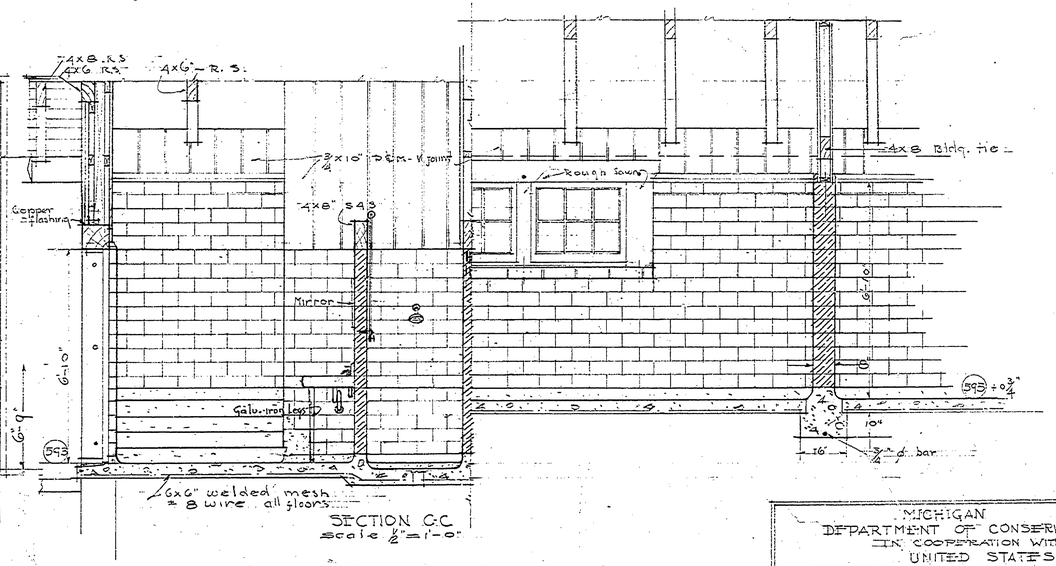

SECTION C-C
Scale 1/2" = 1'-0"

MICHIGAN
DEPARTMENT OF CONSERVATION
IN COOPERATION WITH
UNITED STATES
DEPARTMENT OF THE INTERIOR
NATIONAL PARK SERVICE

A90

Drawn E.F.H.	COMBINATION BUILDING	Plan No. 1-2-34
Designed Ernest Hornbeck	LUDINGTON STATE PARK	Scale - 1/2" Sheet Designation SP-2
Checked	No. 2	Date 7/20/34
Prepared & Approved	Jay B. Dunning	Date 4/1/34
Approved	Inspector	Date 4/8/34

INSURANCE No. 8
MASTER PLAN #60

A