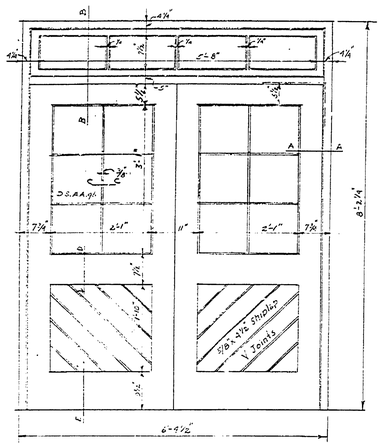

ELEVATION - DOOR B
Scale ¾"=1'-0"
2 REQ'D

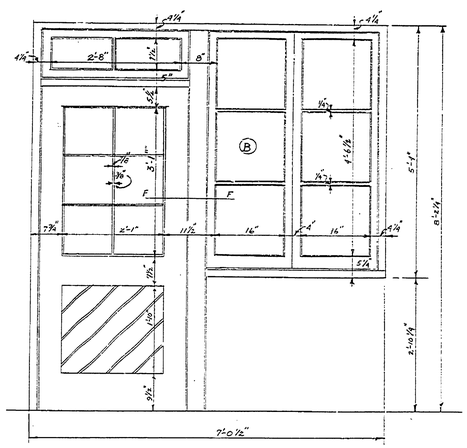

ELEVATION - DOOR D
Scale ¾"=1'-0"
1 REQ'D

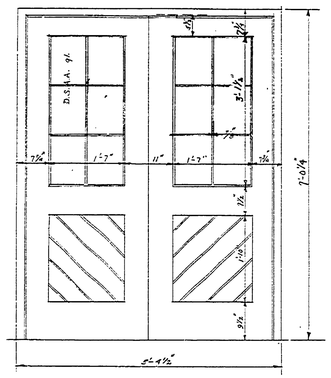

ELEVATION - DOOR C
Scale ¾"=1'-0"
1 REQ'D

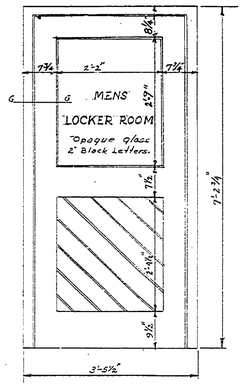

ELEVATION - DOOR E
Scale ¾"=1'-0"
4 REQ'D
One Lettered LADIES LOCKER ROOM
One " " Toilet
One " " Mens "

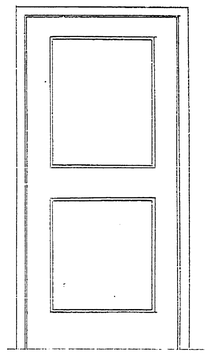

STOCK TWO PANEL DOOR
Scale ¾"=1'-0"

STOCK PANEL DOORS -

F 2'-8"x7'-0"x1⅜" Top Panel Glass Lettered MEN
F 2'-8"x7'-0"x1⅜" " " " " LADIES
H 3'-0"x7'-0"x1⅜" " " " " MEN
H 3'-0"x7'-0"x1⅜" " " " " LADIES
J 2'-10"x7'-0"x1⅜" Wood Panels 3 Req'd.
K 2'-8"x7'-0"x1⅜" " " 2 "
L 2'-0"x7'-0"x1⅜" " " 2 "

SPECIAL DOORS

A 2'-3'-0"x7'-6"x2¼" gl. Special See Details.
B 2'-3'-0"x6'-10"x1¾" " " " "
C 2'-2'-6"x6'-10"x1¾" " " " "
D 1'-3'-0"x6'-10"x1¾" " " " "
E 1'-3'-0"x7'-0"x1¾" " " " "
G 1'-3'-0"x7'-0"x1¾" Batten " " "
M 2'-2'-9"x5'-0"x1⅜" 3 Panel " " "

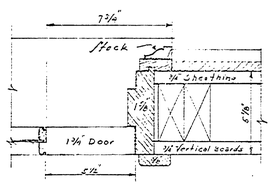

SECTION A-A
Scale: 3"=1'-0"

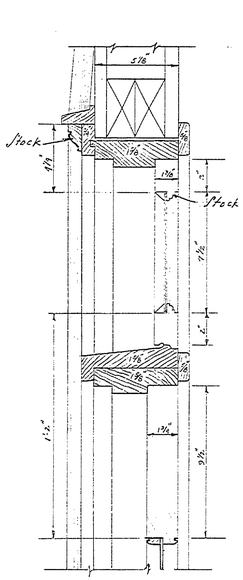

SECTION B-B
Scale: 3"=1'-0"

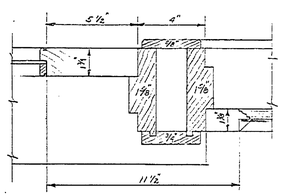

SECTION F-F
Scale: 3"=1'-0"

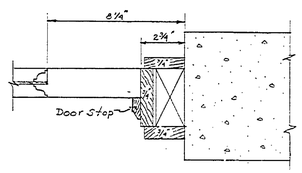

SECTION G-G
Scale: 3"=1'-0"

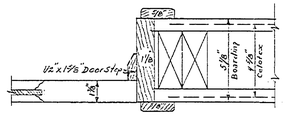

INTERIOR DOOR JAMB
Scale 3"=1'-0"

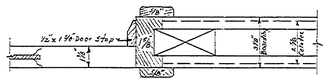

INTERIOR DOOR JAMB - FLAT STUD
Scale: 3"=1'-0"

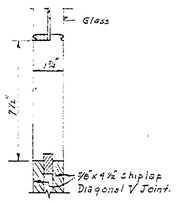

SECTION D-D
Scale 3"=1'-0"

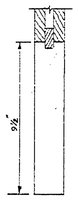

SECTION E-E
Scale: 3"=1'-0"

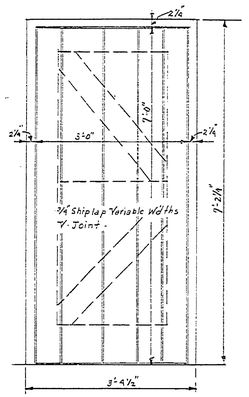

ELEVATION - DOOR G
Scale ¾"=1'-0".
2 REQ'D

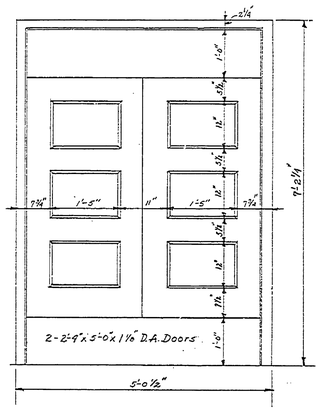

ELEVATION - DOOR M
Scale ¾"=1'-0"
2 SETS REQ'D

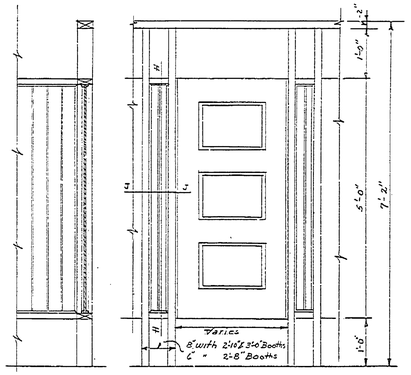

SECTION H-H

ELEVATION BOOTH & TOILET DOORS
Scale ¾"=1'-0"

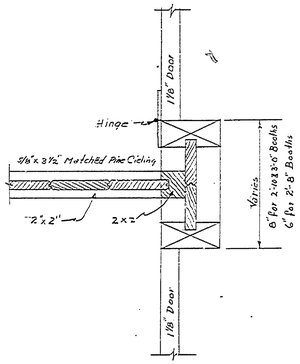

SECTION J-J
Scale 3"=1'-0"

NOTE
FOR ENTRANCE DOOR "A" SEE SHEET # 5

INSURANCE #5
MASTER PLAN #4

Drawn by H.C.H. Checked by Date 10-26-33	REVISIONS: 12-13-33 RBH LUDINGTON	SHEET 8

A-98

S.P. 2-101