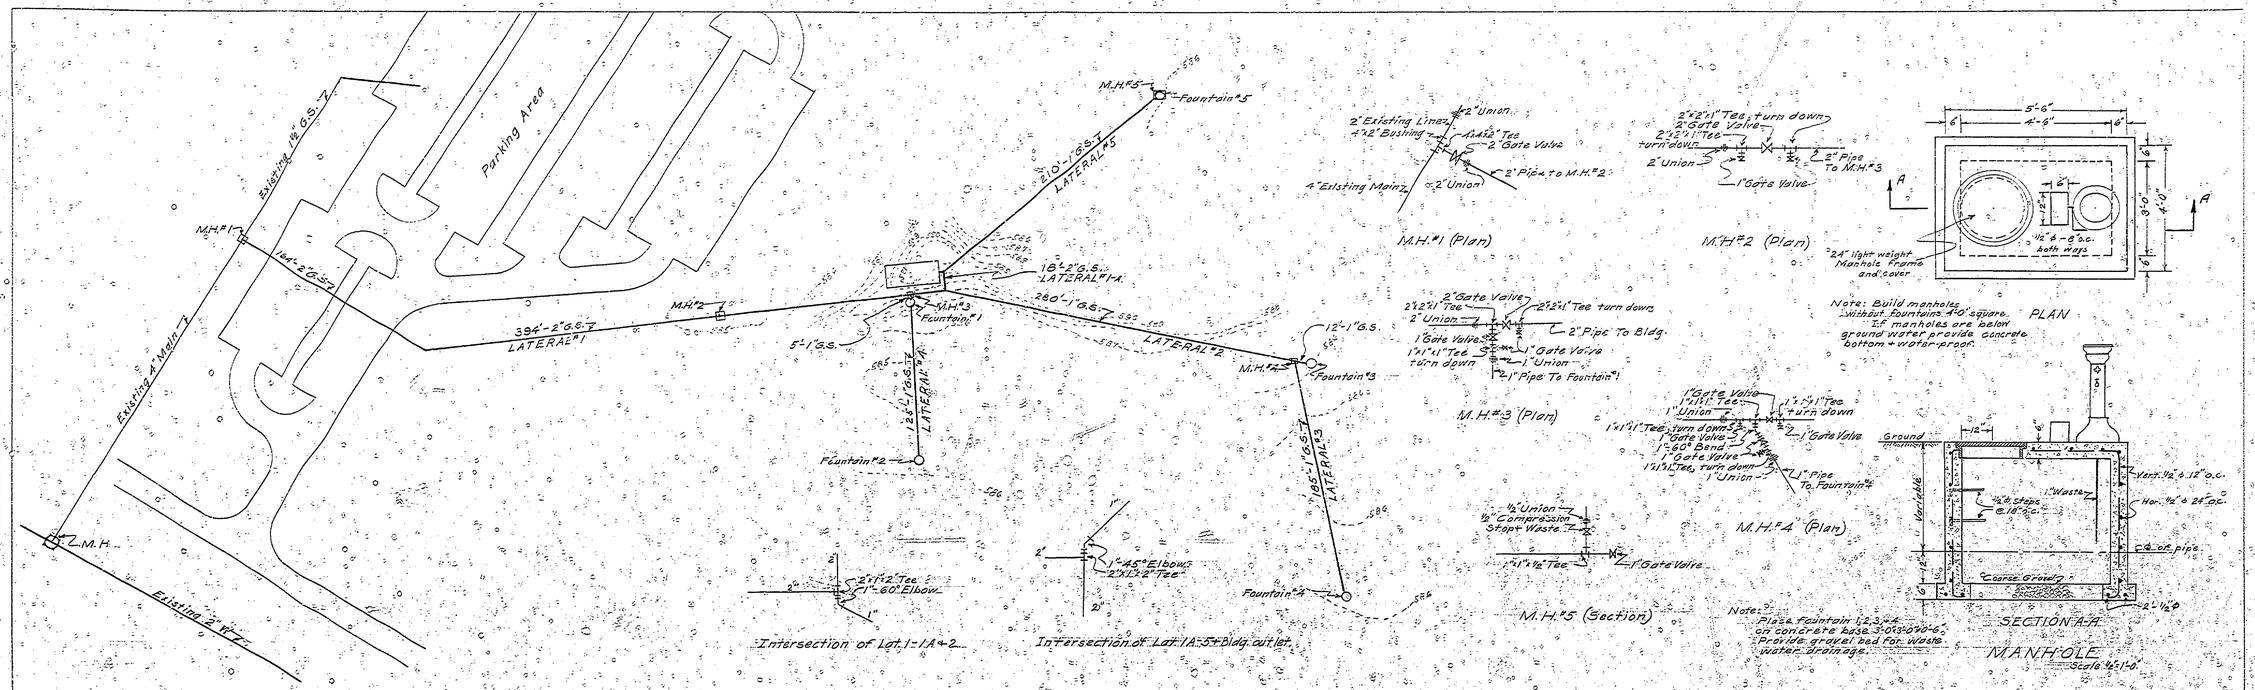

MICHIGAN DEPARTMENT OF CONSERVATION
STATE PARKS DIVISION

DESIGNED BY:	LUDINGTON STATE PARK	PLAN No.
DRAWN BY: E.T.P.	PICNIC AREA	SCALE:
CHECKED BY:	WATER SYSTEM	DATE:
PREPARED AND APPROVED BY:	CHIEF STATE PARKS	DATE:
APPROVED BY:	INSPECTOR	DATE:

Sheet 6 of 9

E-105

PLATE 1-PLAN-PROFILE U. R. R. STANDARD
100% MATCHABLE MADE AND PRINTED IN U. S. A.
EUGENE DIETZGEN CO.