R-1836 COMMERCIAL BLUEPRINT SERVICE 2K 2-74 57613-

a Location

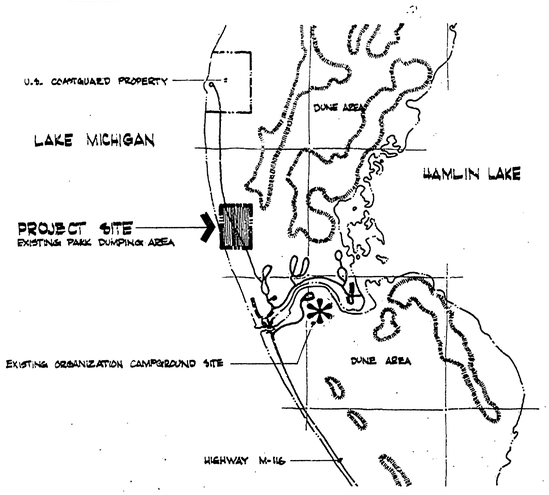

b Schematic

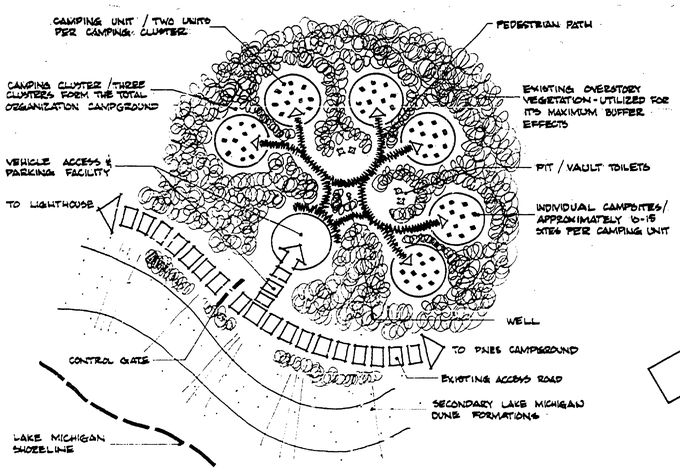

PRIMARY CONCEPT : TO PROVIDE A CONTROLLED ORGANIZATION CAMPGROUND AREA CAPABLE OF SERVING EITHER MULTIPLE SMALL GROUPS OR SINGLE LARGE GROUPS AT ONE TIME DEPENDING ON USE REQUESTED.

c Site Plan

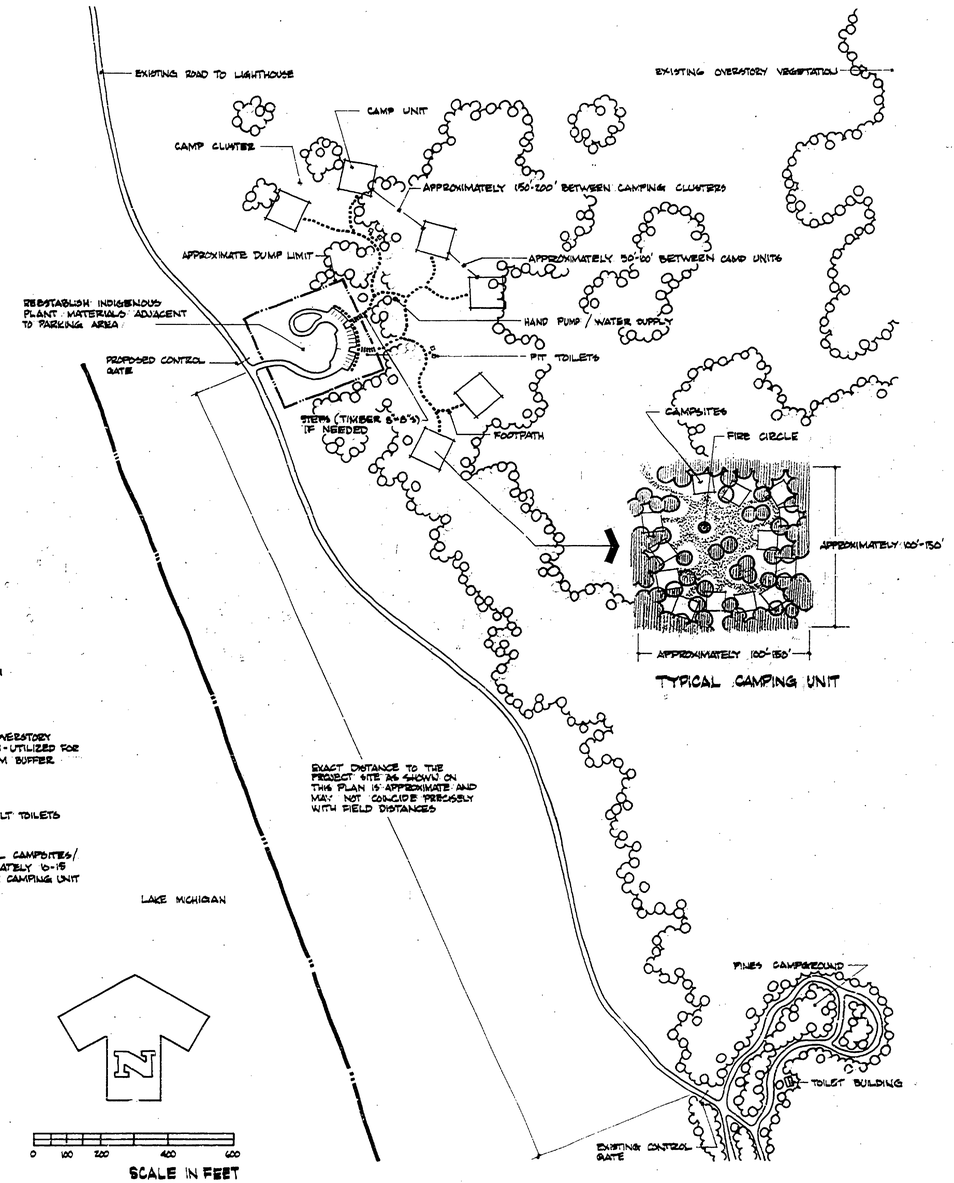

d Details

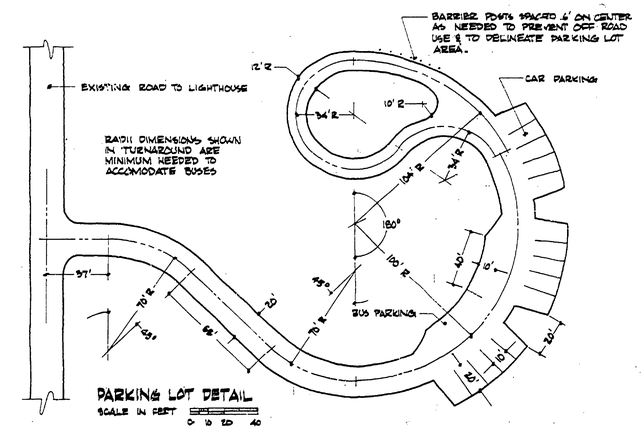

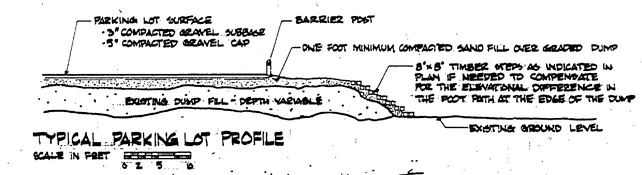

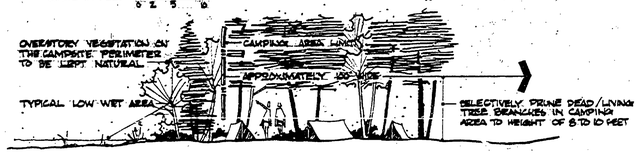

e Notes

- The primary purpose of this project is to site a new organization campground for the park. Comments and ideas on this sheet are included to assist field personnel in laying out the new facility.
- As indicated, parking for the facility will occur on the existing park dump. The dump will be cleaned up, graded, and covered with a minimum of one foot of sand. The organization campground is composed of three major camping clusters which, when completed, will be appropriately named and signed for ease in assigning specific camping areas for user groups. Camping units (two per cluster) will be integrated into the natural environment and sited to maximize positive on site features and elements (for instance, the individual campsites will be randomly sited in and among the existing stands of Jack Pine growing between the open sand ridges.
- Due to the lack of specific design information elements, the ideas on this sheet have been diagrammatically presented. Discretion and good judgment used in laying out the camping area will be a necessary element in achieving harmonious integration into the natural environment. Should any problems arise in adapting the concepts to the site, a landscape architect from the Division Office will be available for on site assistance.

REVIEWED BY: James Hone — IN CHARGE, PLANNING & DESIGN — 4-10-75 DATE

APPROVED BY: [signature] — CHIEF, PARKS DIVISION — 5-27-75 DATE

SURVEYED BY		DRAWN BY · RINCK	Feb 75	NO.	DATE	BY	REVISIONS	NO.	DATE	BY	REVISIONS	MICHIGAN DEPARTMENT OF NATURAL RESOURCES	Proposed Development Plan (SHEET TITLE)
DESIGNED BY · RINCK	Feb 75	CHECKED BY		1.				3.					AREA OR PARK: LUDINGTON STATE PARK
	DATE		DATE	2.				4.					PROJECT: ORGANIZATION CAMPGROUND SITE

PROJECT NO. ____ SHEET 1 OF 1 PLAN NO. L-136