• SUGGESTED PLANT LIST •

• LARGE SHADE TREES •
QUERCUS RUBRA - RED OAK
ACER SACCHARUM - SUGAR MAPLE

• SMALL TREES •
ACER GRISEUM - PAPERBARK MAPLE
BETULA NIGRA - RIVER BIRCH
GLEDITSIA TRIACANTHOS var. INERMIS - THORNLESS HONEY LOCUST
AMELANCHIER ARBOREA - DOWNY SERVICEBERRY
CORNUS FLORIDA - FLOWERING DOGWOOD

• SHRUBS •
JUNIPERUS HORIZONTALIS 'ANDORRA' (PROSTATE) -
JUNIPERUS CHINENSIS 'PFITZERIANA' (FOR HEIGHT) -
TAXUS X MEDIA - ANGLOJAP YEW
'EVERLOW' - PROSTATE - 1½' HEIGHT
'FLEMERI' - 6'-10' HEIGHT
'DENSIFORMIS' - 3'-4' HEIGHT
'CHADWICKII' - 2'-4' HEIGHT

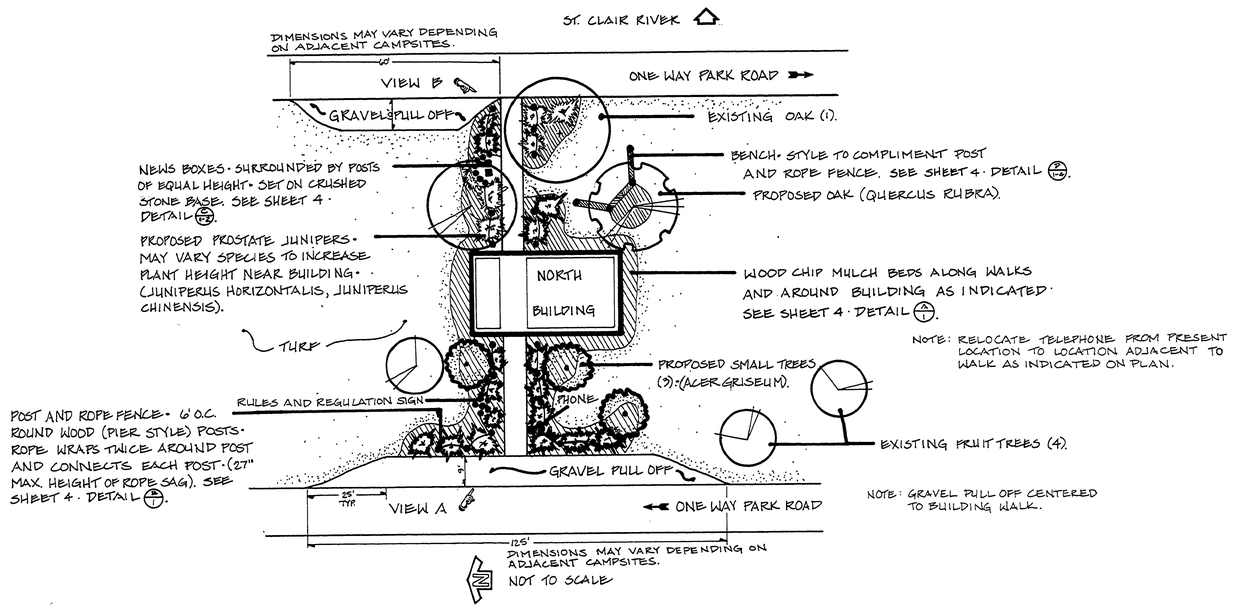

VIEW A

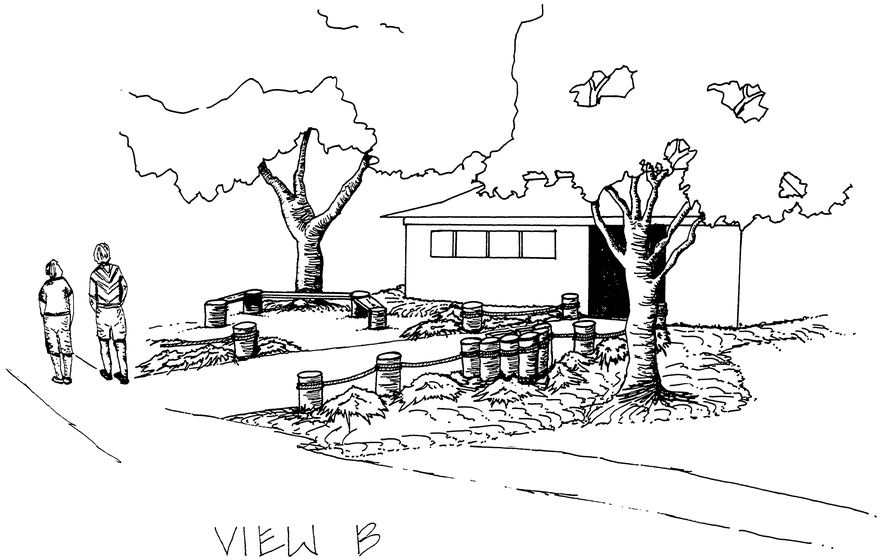

VIEW B

SURVEYED BY		DRAWN BY SY.	6/91	NO.	DATE	BY	REVISIONS	NO.	DATE	BY	REVISIONS	MICHIGAN DEPARTMENT OF NATURAL RESOURCES	ALGONAC STATE PARK	AREA OR PARK NORTH BUILDING / PROJECT PLANTING CONCEPT	PROJECT NO.
DESIGNED BY		CHECKED BY		1.				3.					SHEET TITLE		SHEET 1 OF 4 / PLAN NO. L-116
	DATE		DATE	2.				4.							