K&E 178 2-56+

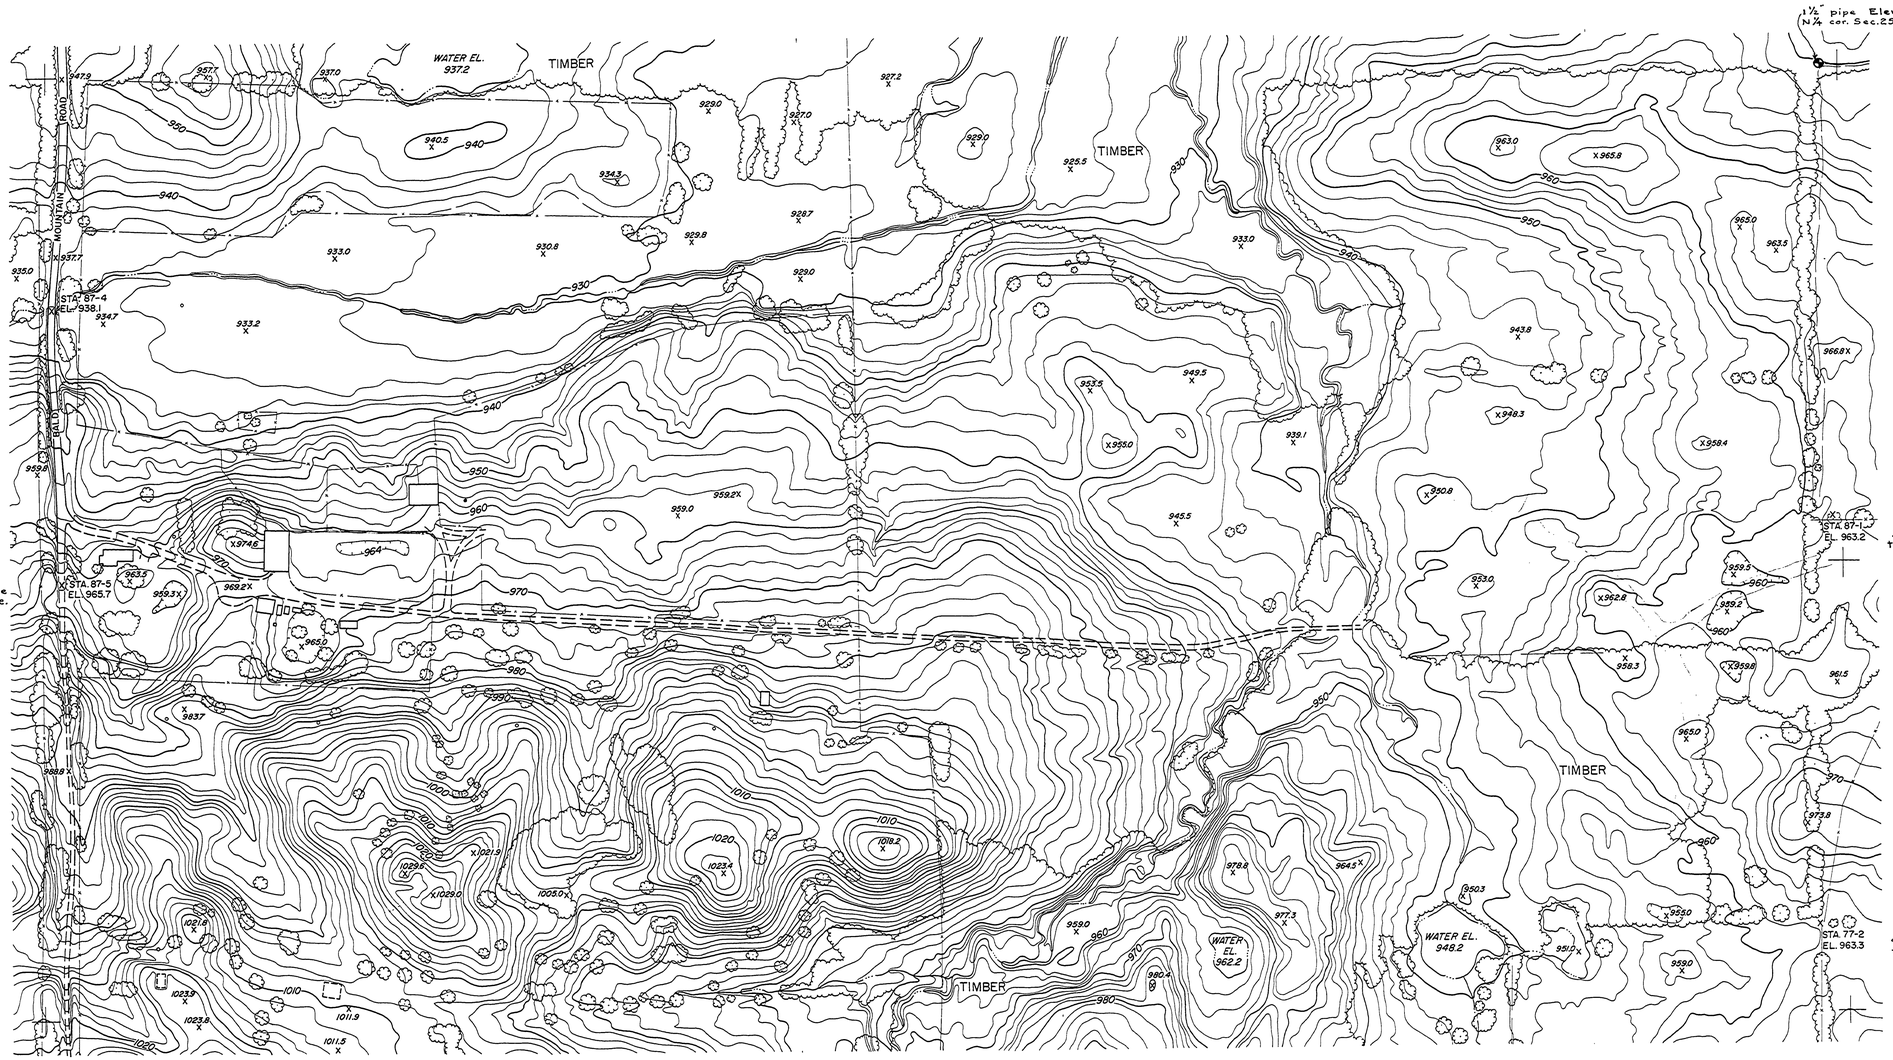

1B	2B	3B
1A	2A	3A

N

0 100 200 300 400

SCALE 1" = 100' CONTOUR INTERVAL 2'

NO.	DATE	BY	REVISIONS	DATE	BY
1			4		
2			5		
3			6		

APPROVED BY

ASSISTANT CHIEF IN CHARGE OF DESIGN

DATE

REVIEWED BY SECTIONS	DATE
ARCHITECTURAL	
ENGINEERING	
LANDSCAPE	

DRAWN BY

TRACED BY

CHECKED BY

DATE June 1958

PREPARED BY
STEREOFOTO INC.
LANSING, MICHIGAN

MICHIGAN
DEPARTMENT OF CONSERVATION
PARKS AND RECREATION DIVISION

TOPOGRAPHIC MAP
TROUT CREEK SECTION
BALD MOUNTAIN RECREATION AREA

SHEET NO. 2A OF 15

PLAN NO. L-99