K&E 158 2-56

REVISIONS			
NO.	DATE	BY	
1			
2			
3			
4			
5			
6			

REVIEWED BY SECTIONS		DATE
ARCHITECTURAL		
ENGINEERING		
LANDSCAPE		

APPROVED BY

ASSISTANT CHIEF IN CHARGE OF DESIGN DATE

DRAWN BY

TRACED BY

CHECKED BY

DATE June 1958

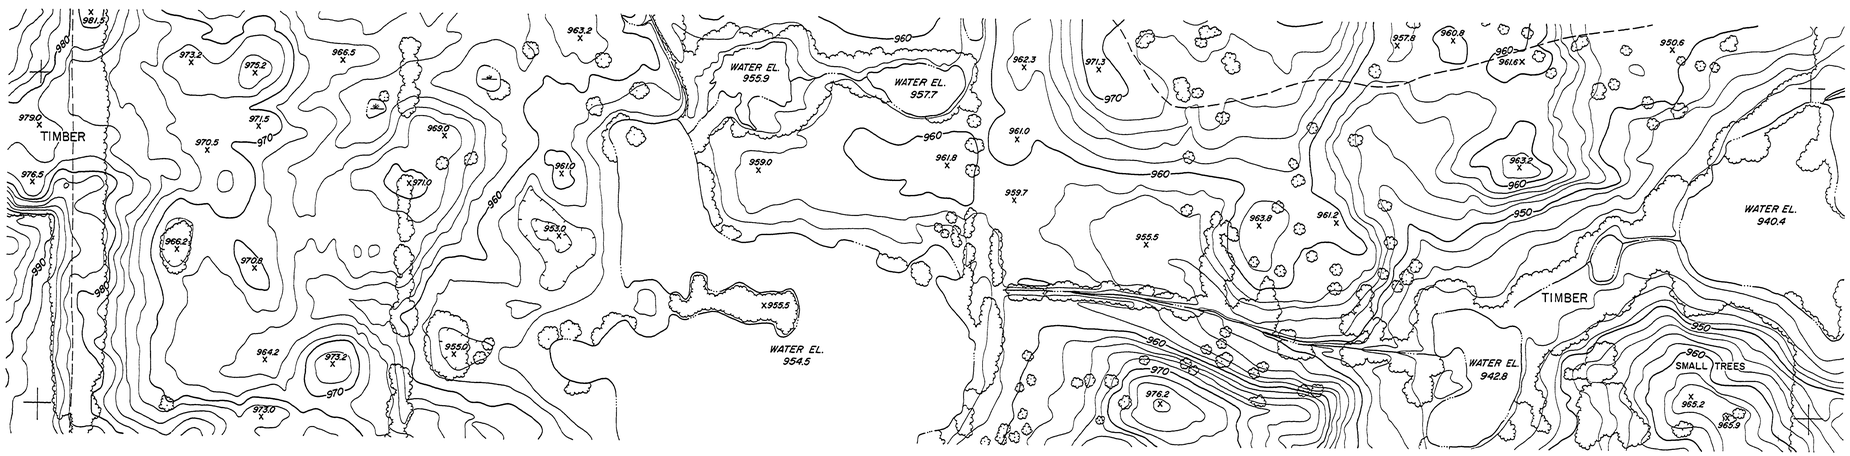

		3E
	2D	3D
1C	2C	3C

N

0 100 200 300 400

SCALE 1" = 100' CONTOUR INTERVAL 2'

PREPARED BY
STEREOFOTO INC.
LANSING, MICHIGAN

MICHIGAN
DEPARTMENT OF CONSERVATION
PARKS AND RECREATION DIVISION

TOPOGRAPHIC MAP
TROUT CREEK SECTION
BALD MOUNTAIN RECREATION AREA

SHEET NO. 2D OF 15

PLAN NO. L-99