K&E 138 2-36

REVISIONS			
		DATE	BY
4			
5			
6			

NO.	DATE	BY
1		
2		
3		

APPROVED BY

ASSISTANT CHIEF IN CHARGE OF DESIGN

DATE

REVIEWED BY SECTIONS	DATE
ARCHITECTURAL	
ENGINEERING	
LANDSCAPE	

DRAWN BY

TRACED BY

CHECKED BY

DATE June 1958

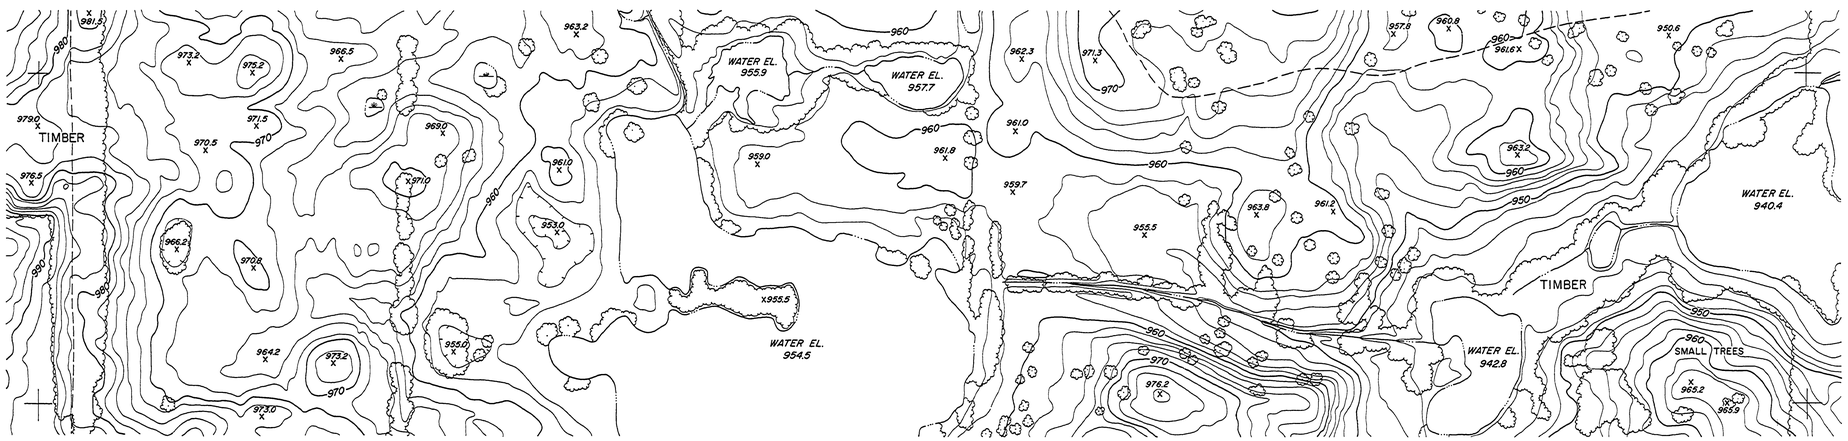

		3E
	2D	3D
1C	2C	3C

N

0 100 200 300 400

SCALE 1" = 100' CONTOUR INTERVAL 2'

PREPARED BY	MICHIGAN	TOPOGRAPHIC MAP	SHEET	PLAN NO.
STEREOFOTO INC. LANSING, MICHIGAN	DEPARTMENT OF CONSERVATION PARKS AND RECREATION DIVISION	TROUT CREEK SECTION BALD MOUNTAIN RECREATION AREA	NO. 2D OF 15	L-99