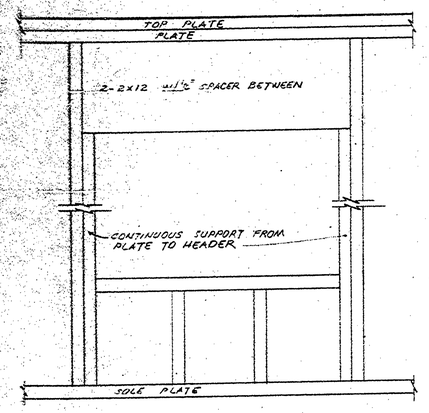

FRAMING OPENING IN EXTERIOR WALLS

SCALE: 1½" = 1'-0"

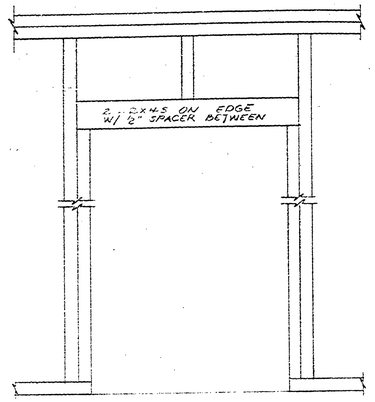

FRAMING OPENING IN INTERIOR WALLS

BI-FOLD DOORS SAME AS ABOVE EXCEPT NAIL 2-2x4s TOGETHER WITH NO SPACER AND POSITION FLAT INSTEAD OF ON EDGE

SCALE: 1½" = 1'-0"

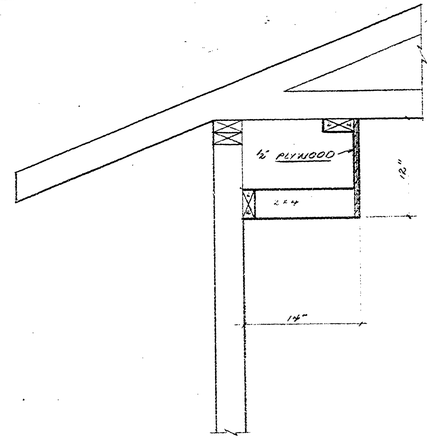

KITCHEN SOFFIT

SCALE: 1½" = 1'-0"

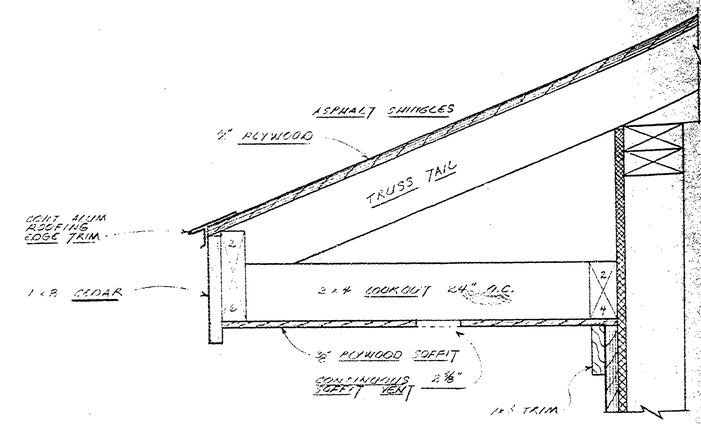

SOFFIT DETAIL

SCALE: 3" = 1'-0"

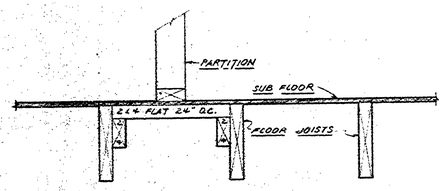

PARTITION SUPPORT

PARTITION PARALELL WITH JOISTS

SCALE: 1½" = 1'-0"

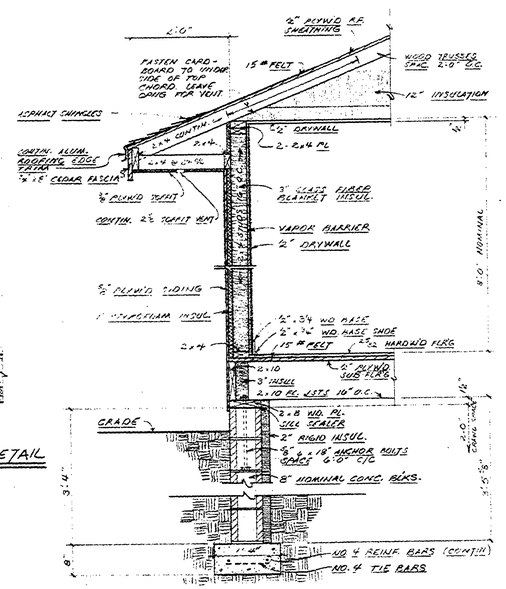

TYPICAL WALL SECTION - CRAWL SPACE

SCALE: ¾" = 1'-0"

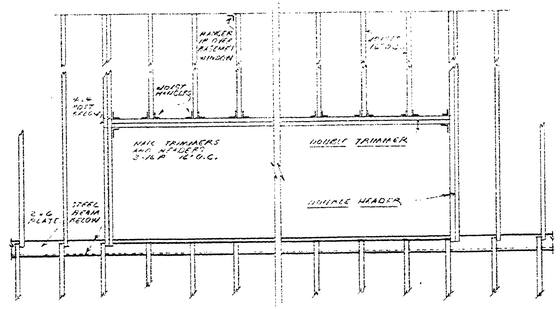

STAIRWELL

SCALE: ½" = 1'-0"

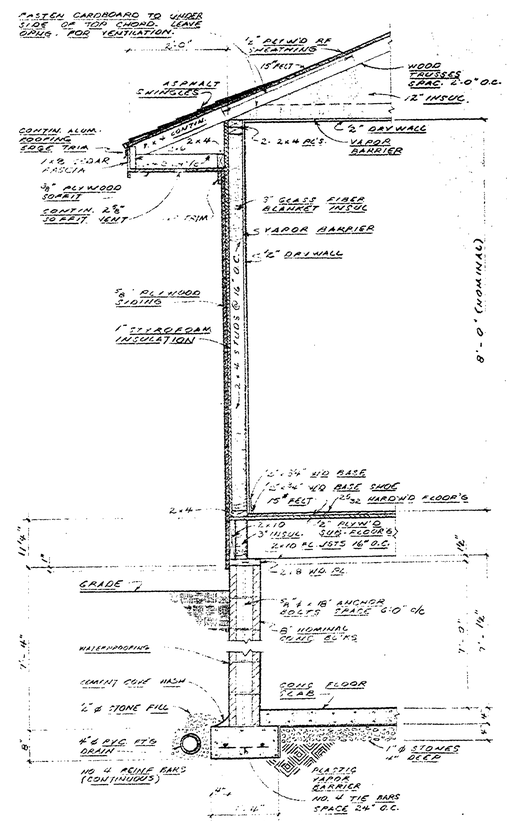

TYPICAL WALL SECTION - BASEMENT

SCALE: ¾" = 1'-0"

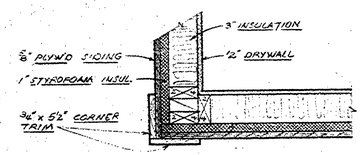

TYPICAL CORNER DETAIL

SCALE: 1½" = 1'-0"

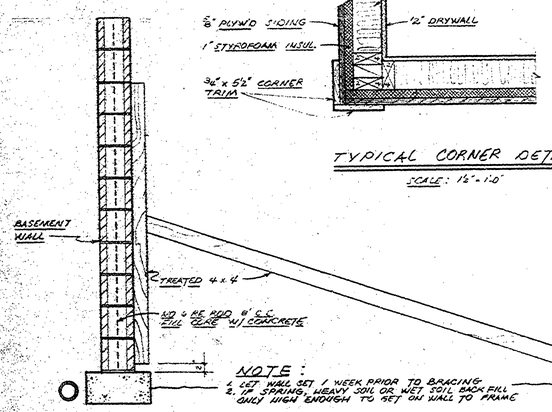

FOUNDATION WALL BRACING DETAIL

SCALE: ¾" = 1'-0"

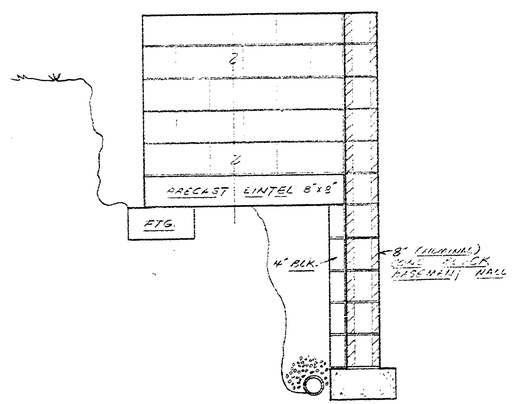

PORCH FOUNDATION

SCALE: ¾" = 1'-0"

SURVEYED BY		DRAWN BY		NO.	DATE	BY	REVISIONS	NO.	DATE	BY	REVISIONS	MICHIGAN DEPARTMENT OF NATURAL RESOURCES	SECTIONS & DETAILS (SHEET TITLE)
DESIGNED BY		CHECKED BY		1.				3.					
DATE		DATE		2.				4.					

BALD MOUNTAIN RECREATION AREA (AREA OR PARK)

ASSIT PARK MANAGER'S RESIDENCE (PROJECT)

PROJECT NO. 24-2194

SHEET 3 OF 3

PLAN NO. A-105