R-1636 COMMERCIAL BLUEPRINT SERVICE 800 11-74 B9602

WASTE PLUMBING LEGEND

SYMBOLS	ABBREVS.	DESCRIPTION
	C.O.	CLEANOUT
		REVENT LINE
		WASTE LINE
	V.T.R.	VENT THRU ROOF
	F.D.	FLOOR DRAIN
	DN.	DOWN

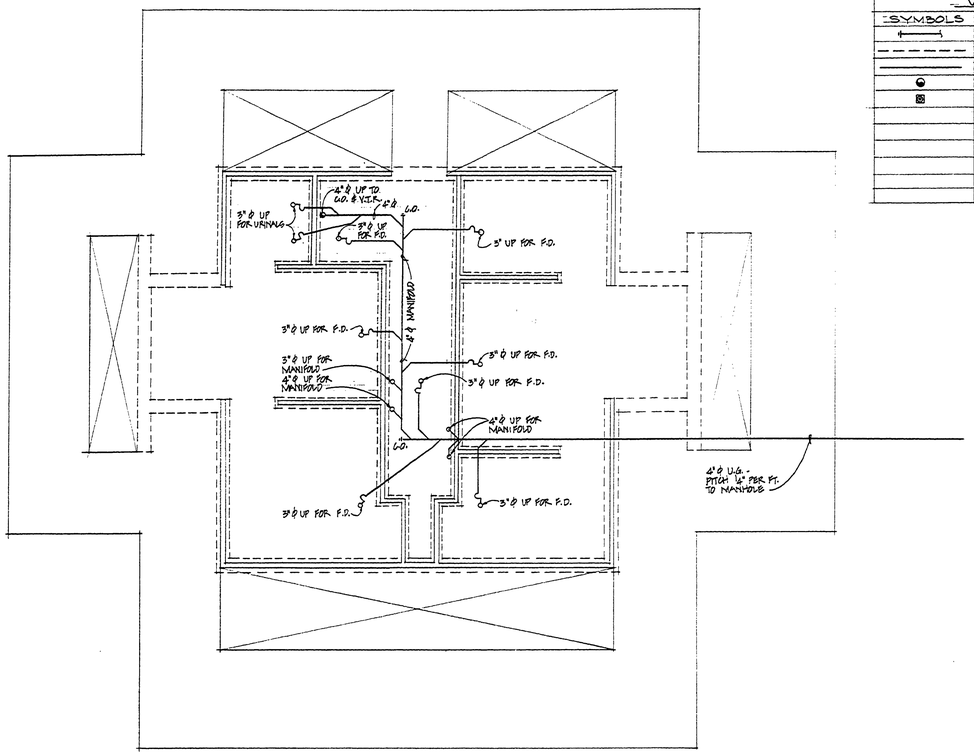

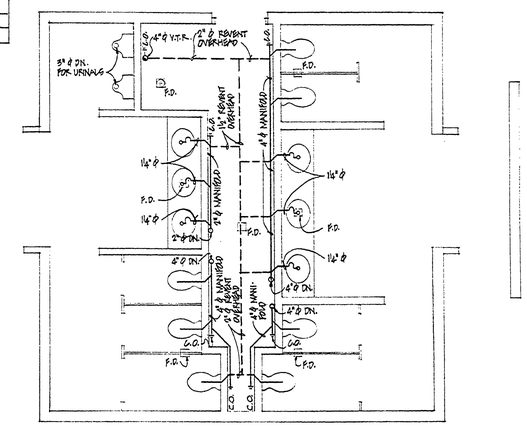

WASTE PLUMBING PLAN ABOVE FINISH FLOOR

NORTH

WASTE PLUMBING PLAN BELOW FINISH FLOOR

SURVEYED BY		DRAWN BY DDP		NO.	DATE	BY	REVISIONS	NO.	DATE	BY	REVISIONS
DESIGNED BY		CHECKED BY		1.				3.			
	DATE		DATE	2.				4.			

MICHIGAN
DEPARTMENT OF NATURAL RESOURCES

WASTE PLUMBING PLANS
SHEET TITLE

AREA OR PARK BAY CITY STATE PARK
PROJECT DAY-USE TOILET BUILDING No. 1

PROJECT NO. 24-1582
SHEET 7 OF 34
PLAN NO. A-111