R-1638 COMMERCIAL BLUEPRINT SERVICE 500 11-74 89602

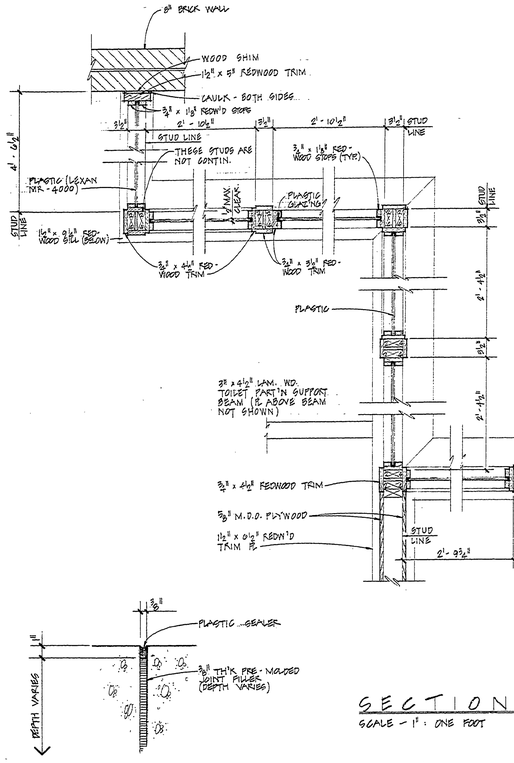

SECTION (29)
SCALE — 1" : ONE FOOT

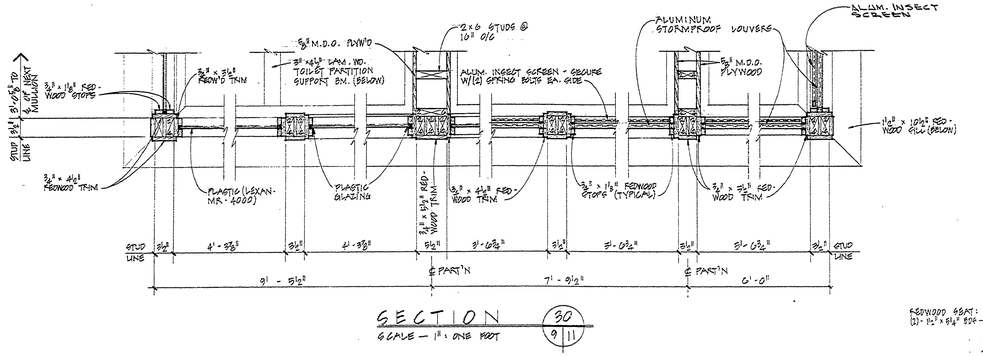

SECTION (30)
SCALE — 1" : ONE FOOT

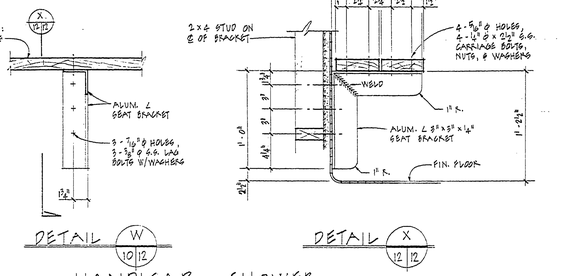

DETAIL (W 10|12)
DETAIL (X 12|12)
HANDICAP SHOWER SEAT SUPPORT BRACKET
SCALE 1½" : ONE FOOT

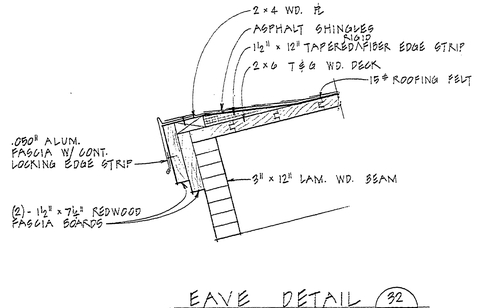

EAVE DETAIL (32)
SCALE 1½" : ONE FOOT

EXPANSION JOINT DETAIL (TYPICAL)
SCALE — 3" : ONE FOOT

NOTE:
STUDS @ VERTICAL MULLION LOCATIONS SHALL BE CONTIN. FROM TOP OF CONC. CURB SILL ℄ TO BOTTOM OF 1½" x 6¼" FASCIA BEAM ℄. (TYPICAL, UNLESS OTHERWISE NOTED.)

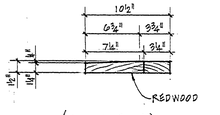

(2 - PIECE) TYP. LOUVER SILL DETAIL
SCALE 1½" : ONE FOOT

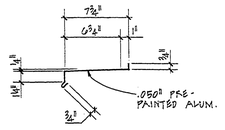

SILL FLASHING
SCALE 1½" : ONE FOOT

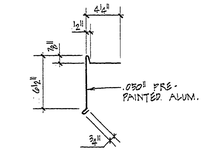

GRAVEL STOP
SCALE 1½" : ONE FOOT

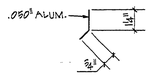

CONT. LOCKING EDGE STRIP
SCALE 3" : ONE FOOT

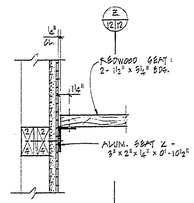

DETAIL (Y 10|12)

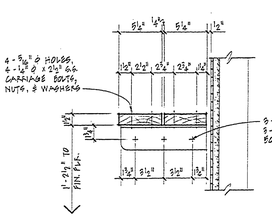

DETAIL (Z 12|12)

SHOWER SEAT DETAILS
SCALE 1½" : ONE FOOT

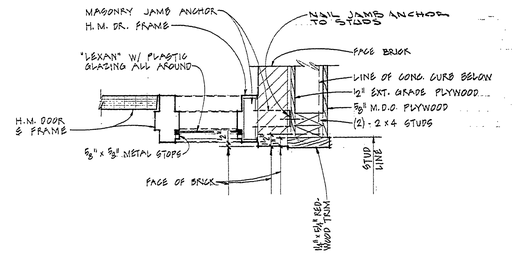

DETAIL (34)
SCALE 1½" : ONE FOOT

SURVEYED BY		DRAWN BY	1/77	NO.	DATE	BY	REVISIONS	NO.	DATE	BY	REVISIONS
DESIGNED BY		CHECKED BY		1.				3.			
	DATE		DATE	2.				4.			

MICHIGAN
DEPARTMENT OF NATURAL RESOURCES

SECTIONS & DETAILS
SHEET TITLE

BAY CITY STATE PARK
AREA OR PARK
TOILET & SHOWER BLDG. #2
PROJECT

PROJECT NO. 24 - 1582
SHEET 12 OF 34
PLAN NO. A - 111