R-1638 COMMERCIAL BLUEPRINT SERVICE 800 1-24 27466

## WASTE PLUMBING LEGEND

| SYMBOLS | ABBREV'S | DESCRIPTION |
|---|---|---|
| | C.O. | CLEANOUT |
| | | REVENT LINE |
| | | WASTE LINE |
| | V.T.R. | VENT THRU ROOF |
| | F.D. | FLOOR DRAIN |
| | DN. | DOWN |

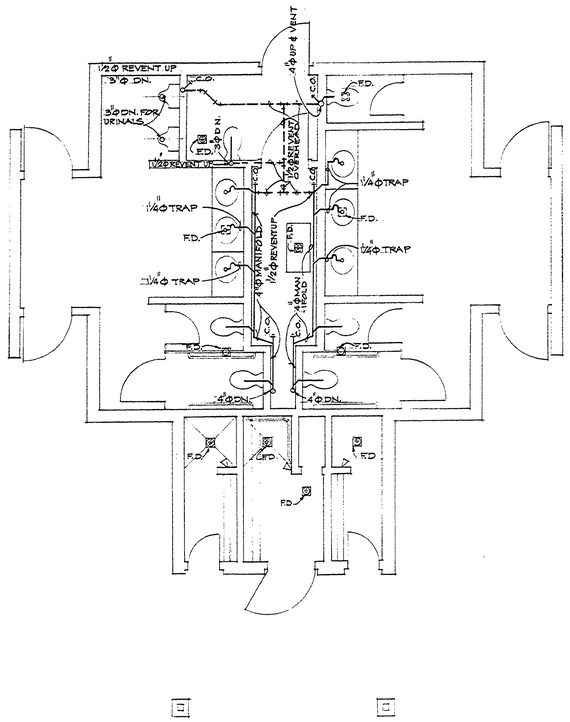


WASTE PLUMBING ABOVE FIN. FL.

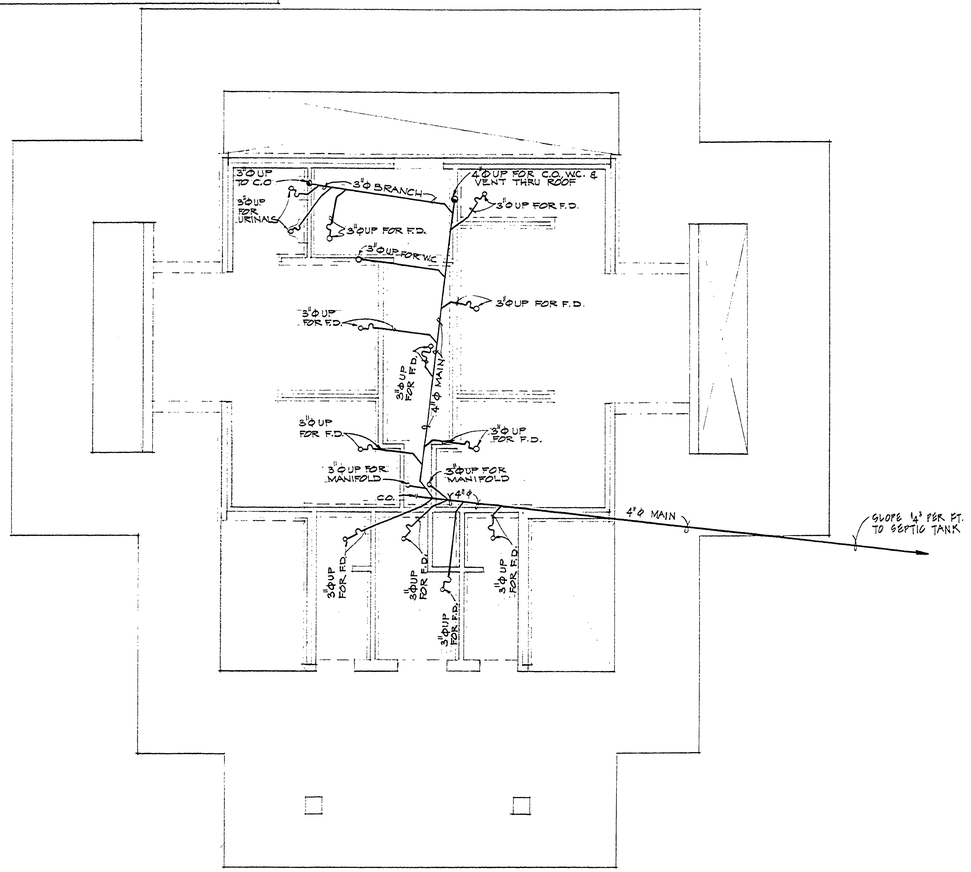


WASTE PLUMBING BELOW FIN. FL.

| | | | | | | | | | | | |
|---|---|---|---|---|---|---|---|---|---|---|---|
| SURVEYED BY | | DRAWN BY M.H. & DDP | | NO. | DATE | BY | REVISIONS | NO. | DATE | BY | REVISIONS |
| DESIGNED BY | | CHECKED BY | | 1. | | | | 3. | | | |
| | DATE | | DATE | 2. | | | | 4. | | | |

MICHIGAN
DEPARTMENT OF NATURAL RESOURCES

WASTE PLUMBING & SCHEDULES
SHEET TITLE

BAY CITY STATE PARK
AREA OR PARK

PROJECT TOILET & SHOWER BLDG. NO. 3

PROJECT NO. 24-1582

SHEET 21 OF 34

PLAN NO. A-111