R-1636 COMMERCIAL BLUEPRINT SERVICE 800 11-74 89602

PLUMBING LEGEND

WASTE PLUMBING

SYMBOLS	ABBREV'S	DESCRIPTION
	V.T.R.	VENT THRU ROOF
	C.O.	CLEANOUT
	F.D.	FLOOR DRAIN
	DN.	DOWN
	W.C.	WATER CLOSET.

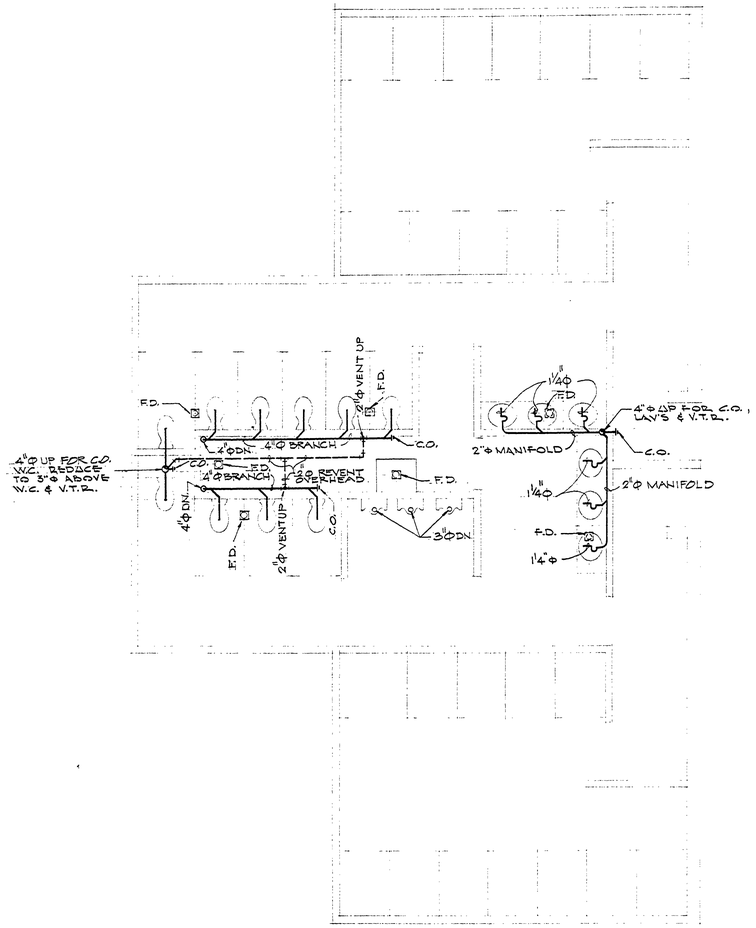

BEACH HOUSE

NO SCALE

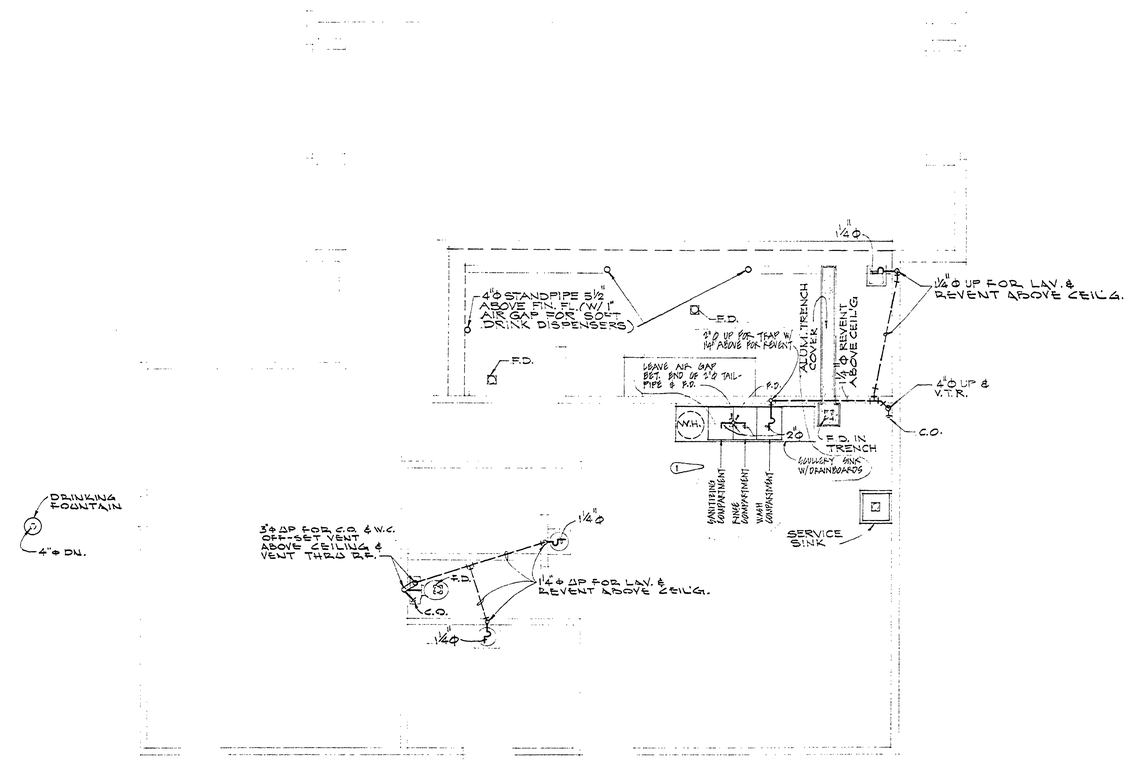

CONCESSION BUILDING

NO SCALE.

SURVEYED BY		DRAWN BY S.P.		NO.	DATE	BY	REVISIONS	NO.	DATE	BY	REVISIONS	MICHIGAN DEPARTMENT OF NATURAL RESOURCES	WASTE PLUMBING - ABOVE FIN. FLR. SHEET TITLE	BAY CITY AREA OR PARK	PROJECT NO. 24-1582
DESIGNED BY M.H.		CHECKED BY		1.	9-9-77	MH & DP	SCHLEDAY SINK WASTE PLUMBING CHANGE TO MEET NEW CODE.	3.						BEACH HOUSE PROJECT	SHEET 34 OF 34
	DATE		DATE	2.				4.							PLAN NO. A-111