For Lansing
Auditor General

SUBDIVISION OF LOTS 17.18 & 19.
BLOCK 94
CASS FARM.

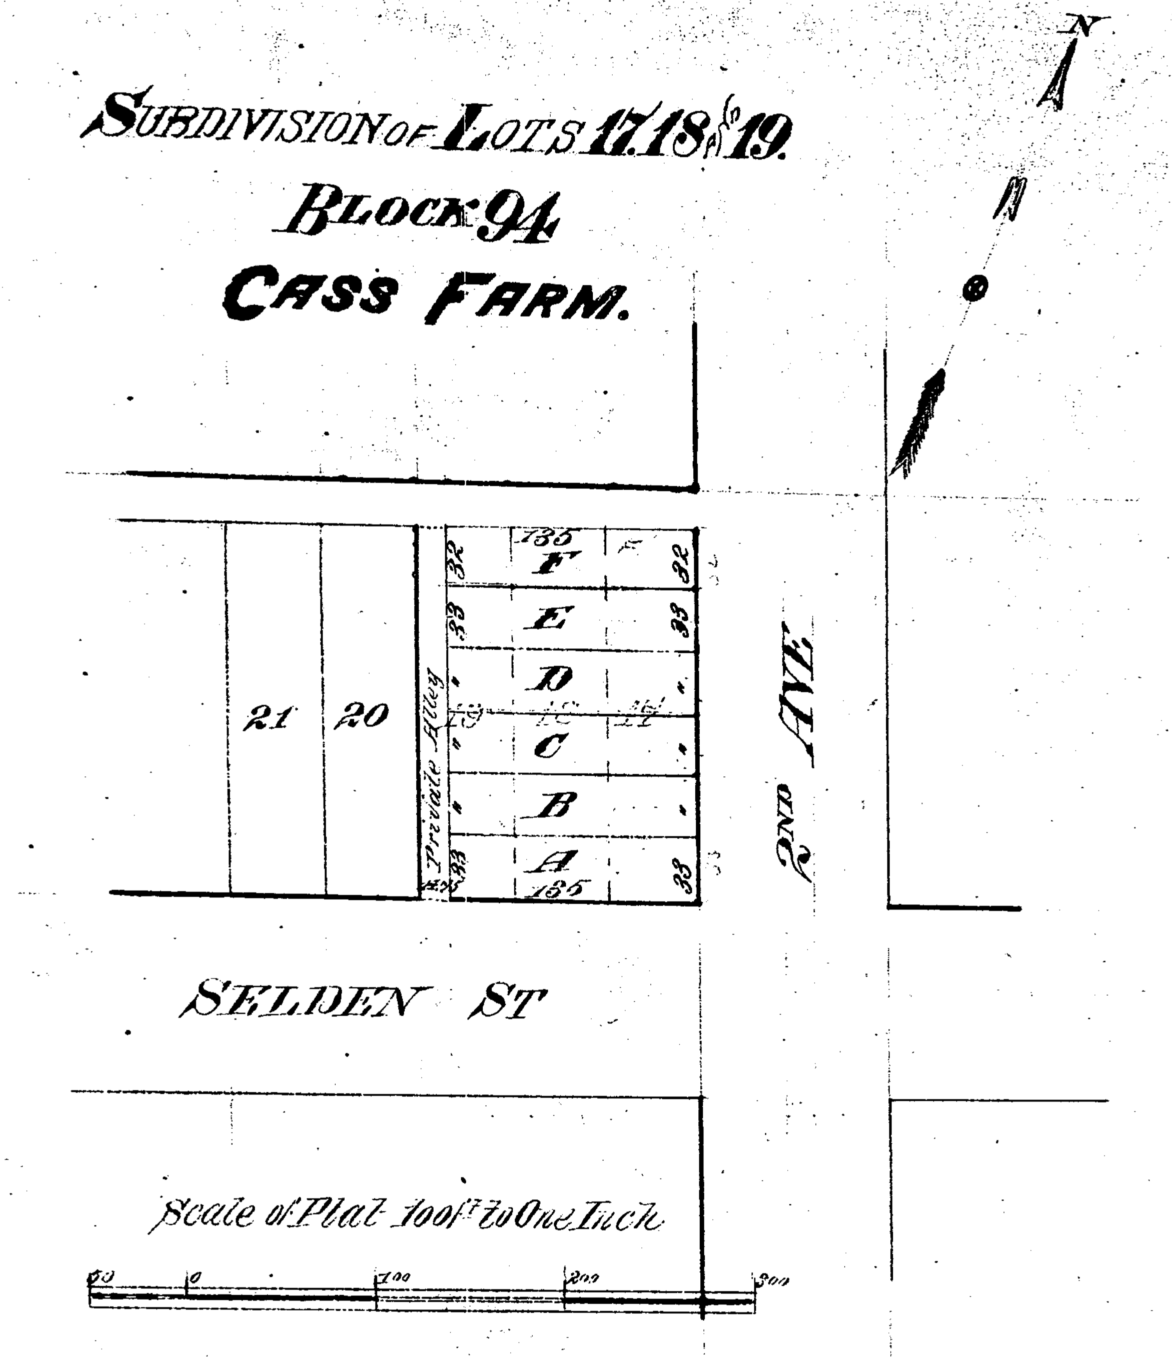

I Certify the above Plat to be correct
Eugene Robinson Surveyor

Approved Detroit June 22 1875
Harvey King
Alex. [illegible]
Nicol Mitchell } Board of Public Works

State of Michigan } S.S.
County of Wayne

We Charles Dupont Register of Deeds for Wayne County and Eugene Robinson Surveyor do hereby Certify that We have Carefully Compaired the above Map of the Subdivision of Lots 17, 18 & 19 Block 94 Cass Farm with the Original Plat thereof and We do also Certify that it is a correct duplicate copy thereof

Chas Dupont Register
Eugene Robinson Surveyor

State of Michigan } SS
County of Wayne

We Charles Dupont Register of Deeds and Eugene Robinson Surveyor do hereby Certify that We have Carefully Compaired the above Plat with the Plat of the Subdivision of Lots 17, 18 & 18 Block 94 Cass Farm now of Record in the Office of Register of Deeds and that it is a true and Transcript therefrom and of the Whole of such Plat of Record

Chas Dupont Register
Eugene Robinson Surveyor

Know all Men by these presents That I Geo W Robinson George W Robinson have caused the above Plat of the Subdivision of Lots 17, 18 and 19 Block 94 Cass Farm to be Made for Record

Witness his hand and Seal this fourth day of June A.D. Eighteen hundred and Seventy five

George W Robinson [L.S.]

In presence of Jennie Vaughn
E. C. D. Clark

State of Michigan } S.S.
County of Wayne

On this fourth day of June A.D. Eighteen hundred and Seventy five before me the Subscriber a Notary Public in and for said County personally appeared George W Robinson Known to me to be the person who executed the above Instrument and who acknowledged the same to be his free act and deed

E. C. D. Clark
Notary Public

Received and filed in Auditor General's Office June 25 1875
H. R. Pratt
Dep. Aud. Genl

Register Office } ss
Wayne County
Received for Record the 23rd day of June A.D. 1875 at 9.30 Oclock A.M. and recorded in Liber 4 of Plats on page 11
Chas Dupont
Register

To Lansing
Auditor General's

SUBDIVISION OF LOTS 17, 18 & 19. BLOCK 94 CASS FARM.

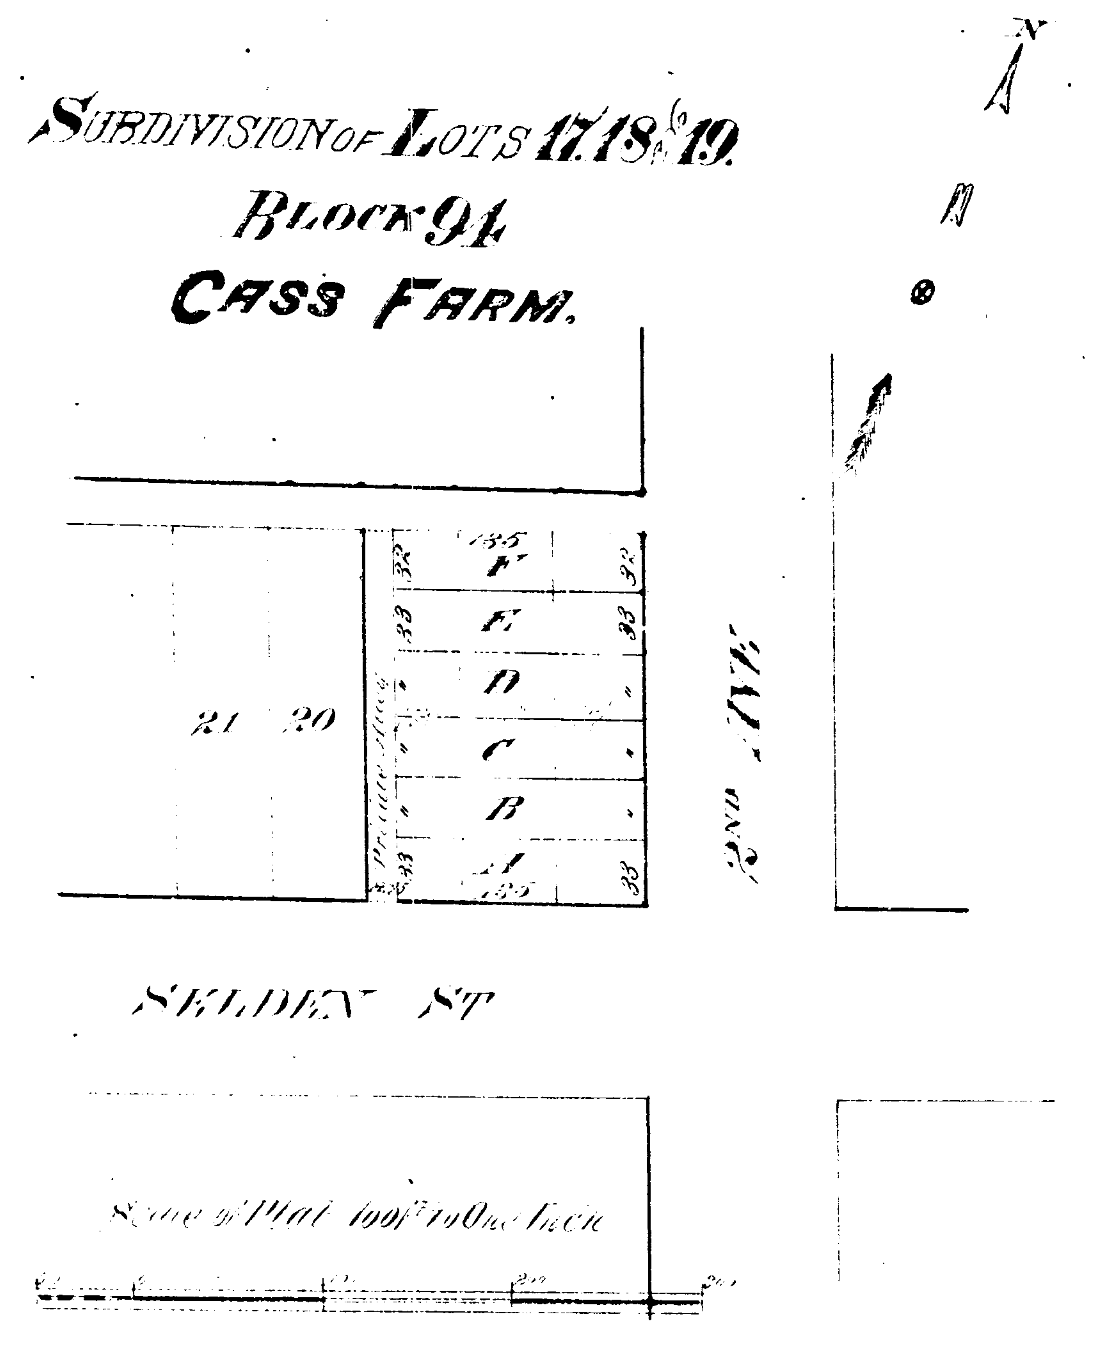

I certify the above Plat to be correct
Eugene Robinson Surveyor

Approved Detroit June 22 1875
Harvey King } Board of
Alexander H. Chapoton } Public Works
Robt. Mitchell

State of Michigan } ss.
County of Wayne }
We Charles Dupont Register of Deeds for Wayne County and Eugene Robinson Surveyor do hereby certify that we have [illegible] compared the above Plat of the Subdivision of Lots 17, 18 & 19 Block 94 Cass Farm with the original Plat thereof and we do also certify that it is a correct copy [illegible]
Chas. Dupont Register
Eugene Robinson Surveyor

State of Michigan } ss.
County of Wayne }
We Charles Dupont Register of Deeds and Eugene Robinson Surveyor do hereby certify that we have carefully examined the above Plat with the Plat of the Subdivision of Lots 17, 18 & 19 Block 94 Cass Farm [illegible] in the Office of Register of Deeds and that it is a true and [illegible] of the whole [illegible]
Chas. Dupont Register
Eugene Robinson Surveyor

Know all men by these presents that I George W. Robinson have caused the above plat of the subdividing of Lots 17, 18 & 19 Block 94 Cass Farm to be made for record.

Witness my hand and seal this fourth day of June A.D. Eighteen hundred and seventy five.
George W. Robinson [L.S.]

In presence of Henry Vaughn
E. W. L. Clark

State of Michigan } ss.
County of Wayne }
On this fourth day of June A.D. Eighteen hundred and seventy five before me the subscriber a Notary Public in and for said County personally appeared George W. Robinson known to me to be the same who executed the above instrument and who acknowledged the same to be his free act and deed.
E. W. L. Clark
Notary Public

Received and filed in Auditor General's Office June 25. 1875
H. R. Pratt
Dep. Aud. Genl.

Register Office } ss
Wayne County }
Received for Record the 23rd day of June A.D. 1875 at 9.30 O'clock A.M. and recorded in Liber 4 of Plats on page 11
Chas. Dupont
Register