

Harvey King
ally - Chapman
Nicol Mitchell

Board of Public Works

PLAT

of part of the

STANTON FARM City of Detroit
Wayne County State of Michigan
Sewing ALLEY in Lots 65 & 66

And ALLER to be vacated in LOTS 66 70. 73. 78. 81. 82. 77
74. 69. and 66

Scale 80 feet to one inch

William Scott Savidge 91 Criswold Street

State of Michigan }
County of Wayne }
In the twenty ninth day of
June A.D. 1877 before me the undersigned a Notary Public in and
for said County personally appeared Simon Mandelbaum & William
B. Weese known to me to be the persons who signed the foregoing
plot of an alley upon note No. eight five & eight six of
the Stanton farm and severally acknowledged said Simon
Mandelbaum for himself and said William B. Weese as
President of the Napreave Manufacturing Company, that the
above plot of said alley marked "Alley
20th wide" is the
free ash and 'died of said Mandelbaum' and is also the free ash and
'died of said Eugene Manufacturing Company by its said
President

Geo N Ashbrook
Notary Public
Wayne Co
Mich


I hereby certify that this plat is a correct copy of the plat now on record in the Registers of Deeds of this being made under the supervision of the Auditor General by tracing the plat on record and affixing there to a carefully compared copy of the dedication and certificate dated the 8th day of August 1916.

John B. Fountain

John B de Fountain
Clark and San Diego.

F O R T S T R E E T

WEST N 60° E

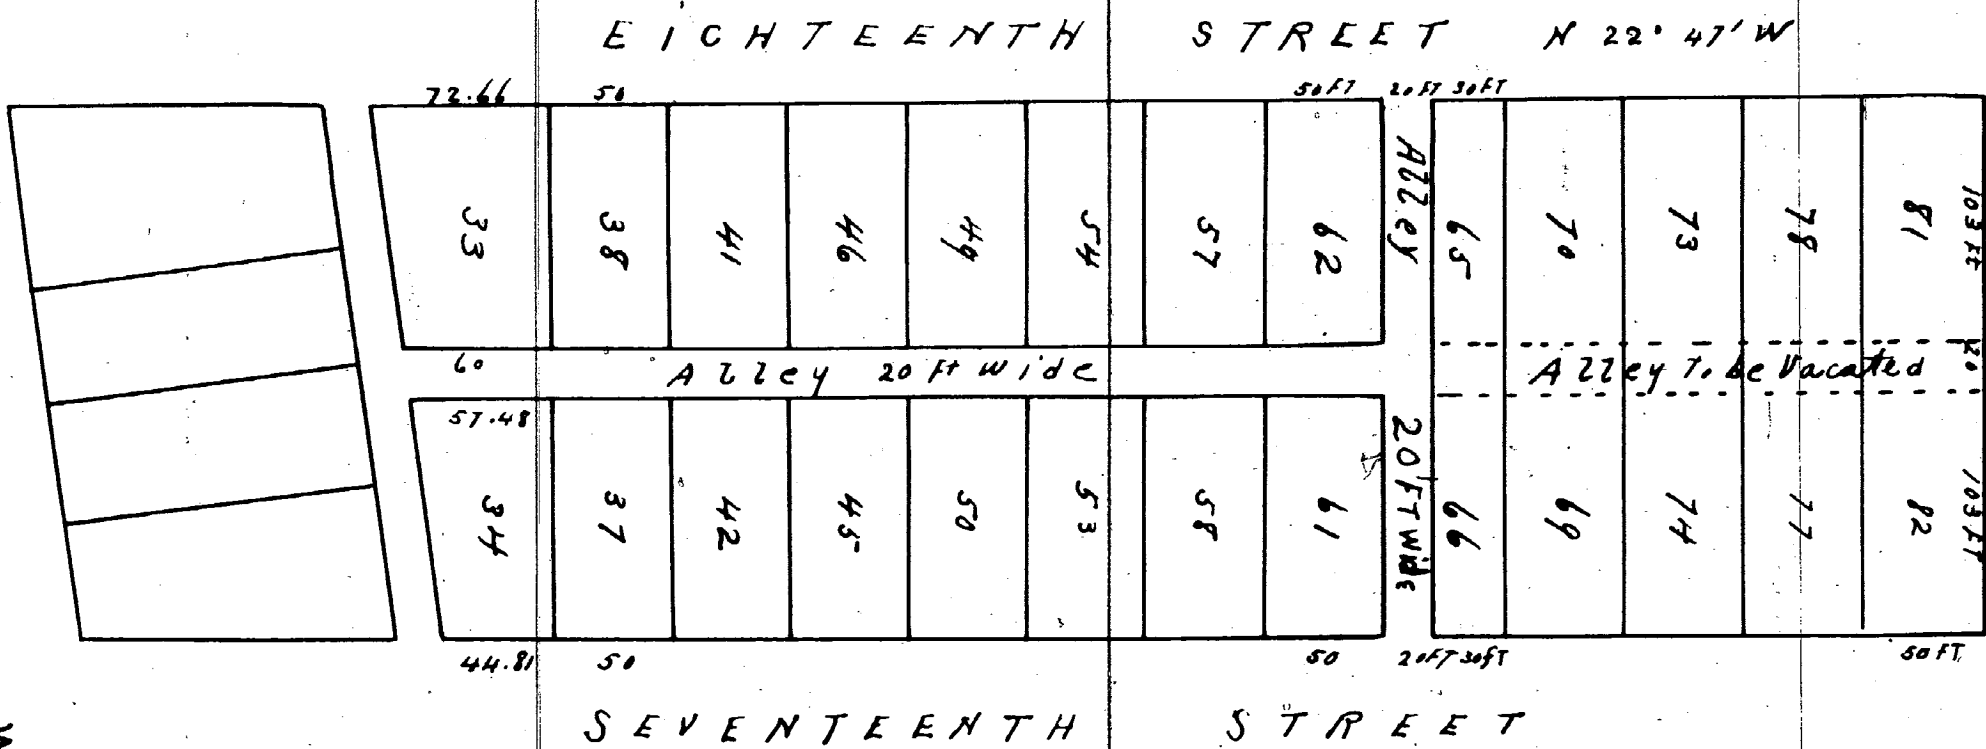

W. H. Jones
Geo H Rothrock
Charles B Rothrock

Simon Mandelbaum
Hagmann
By William B. Mason
President

We John W. McMillan Register of Deeds for Wayne County Mich and William Scott Sawyer hereby certify that we have carefully compared the above copy of Plat with the original thereof and that it is a correct copy thereof and of the whole of such plat

J W Mc Millan
Wm Scott Sawyer

Recorded July 14, 1874
J W McMillan
Registre

J W McMillan
Deputo
William East Manager
91 Emerald St. Detroit

11476883

CITY OF FERDALE

RESOLUTION

NOTION BY COUNCILPERSON Robert J. Waldick, 6001 JUL 27 AM 09:00:00
SUPPORTED BY COUNCILPERSON Pamela S. McCullough, 6001 JUL 27 AM 09:00:00

THAT THE FOLLOWING RESOLUTION BE ADOPTED:

WHEREAS, those portions of that alley in the City of Ferndale, County of Oakland, State of Michigan, described as follows:

THE WESTERLY 240 FEET OF THE EAST/WEST ALLEY,
BETWEEN EAST BRECKENRIDGE AND VESTER, ABUTTING
LOTS 12 THROUGH 19 AND LOTS 24 THROUGH 28 OF
WOODWARD HEIGHTS SUBDIVISION

is no longer needed for alley purposes, except, however, an easement along, through, on and over the said alley is still required for public utility lines, poles, tubes and conduits, and

WHEREAS, this Council deems it advisable to vacate, discontinue and abolish said portions of that alley heretofore described, reserving, however, unto the City of Ferndale, and its assigns, an easement along, through, on and over said alley for the purpose aforesaid, and

WHEREAS, a public hearing was held on July 9, 1990 at 8:00 p.m. in the Council Room of the City of Ferndale Municipal Building located at 300 East Nine Mile Road, and there being no objections to the vacating of said portions of said alley above described;

NOW, THEREFORE, BE IT RESOLVED, that the portions of that alley heretofore described be vacated, discontinued and abolished, reserving, however, unto the City of Ferndale and its assigns, an easement along, through, on and over the said alley for the purpose aforesaid, and

RESOLVED, FURTHER, that the City Clerk, within thirty (30) days after the adoption of this Resolution, forward to the State Treasurer and record with the Register of Deeds for Oakland County, a certified copy of the same together with her certificate giving the name or names of the plat, subdivision or addition affected by this Resolution.

RESOLVED, FURTHER, that the City Clerk forward a copy of the Resolution to the City Engineer of the City of Ferndale.

The resolution being put to vote on roll call, Council voted thereon as follows:

AYES: Councilmembers Waldick, Lucas, McCullough; Mayor Pro Tem Poole.

NAYS: None.

ABSENT: Mayor Gartley.

The Mayor thereupon declared such resolution adopted. O.K. — LM

I, Valerie E. Kitchen, Clerk of the City of Ferndale, do hereby certify that the foregoing is a true and compared copy of a resolution duly made and passed by the Ferndale City Council at a meeting held July 9, 1990.

I further certify that the subdivision affected hereby is Woodward Heights Subdivision.

IN WITNESS WHEREOF, I have hereunto set my hand and affixed the seal of the City of Ferndale this 10th day of July, 1990.

Return to:
City Clerk
City of Ferndale
300 E. Nine Mile Road
Ferndale, MI 48220

City Clerk

