


FLATTERS
SUBDIVISION
OF PART OF
OUT LOT NO 32
STUBIN TOWN.

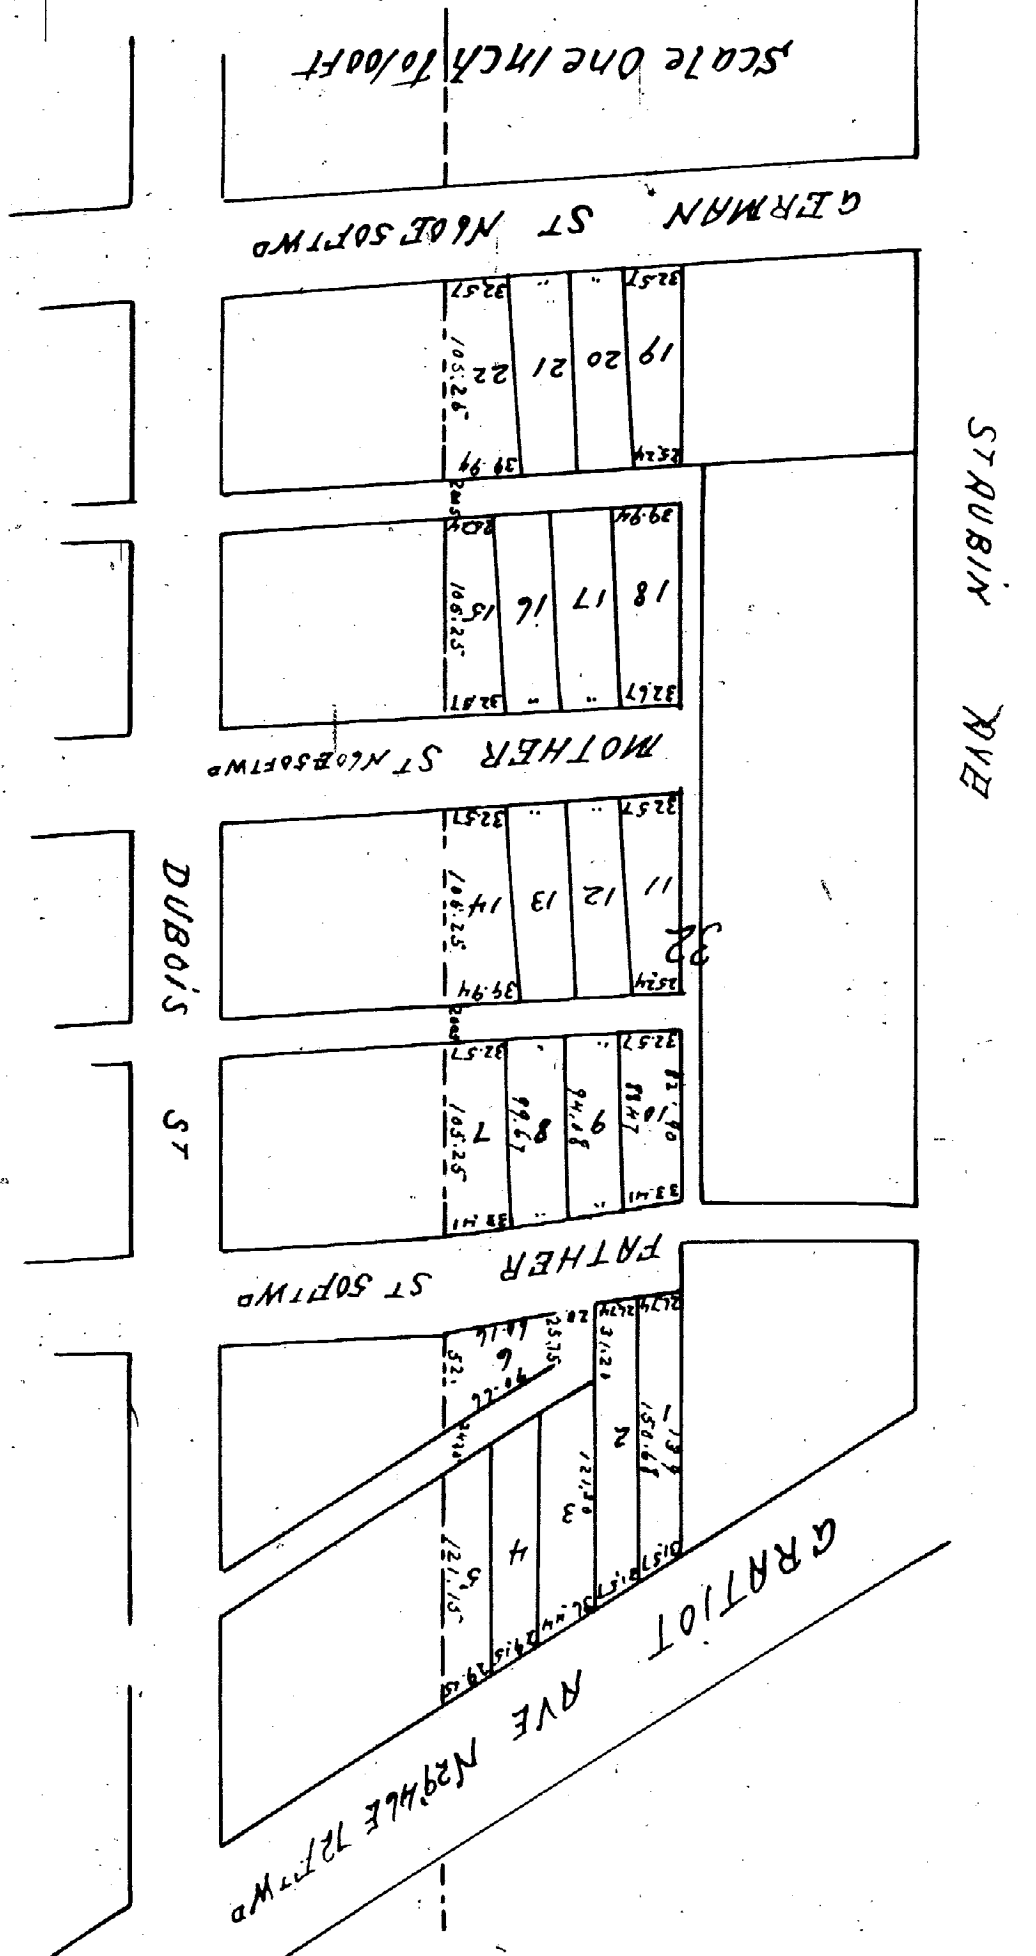

I certify the above plat to be correct
Eugene Robinson Secy

Witness our hands and seals this 11th day of
November A.D. Eighteen hundred & twenty four

For Flattery L. S.
Rose Flattery
Neil Flattery
Sarah Flattery

On this 11 day of November A.D. Eighteen hundred and twenty four before me the undersigned
A Notary Public for said County personally appeared Jas. Flattery Rose Flattery Neil Flattery Sarah Flattery
known to me to be the persons who executed the above instrument & who acknowledged the same to be their
free act and deed

A. H. Adams
Notary Public
Wayne County Mich

Approved March 24
Hansley King
Atty General
Nicol Mitchell

1875
Board of
Public Works

We Charles Dupont Register of Deeds in and for Wayne County & Eugene Robinson Surveyor
do hereby certify that we have carefully compared the above plat of the subdivision of the East part
of Lot No 32 Dubois Farm with the Original Plat of said subdivision and do also certify
that it is an exact duplicate copy thereof

Charles H. Cook Register
Eugene Robinson Surveyor

I hereby certify that this plat is a correct copy of
the plat now on record in the Register of Deeds
office being made under the supervision
of the auditor General by tracing the plat on
record and affixing thereto a carefully compared
copy of the dedication & certificate
Dated this 10th day of August 1911
John B. Fountain
Clerk and Sec. Dep.

Register Office
Wayne County
Recorded for Record the 31st day of March
A.D. 1875 at 9.30 o'clock A.M. and
Recorded in index 3 of plat on page 86
Chas. Dupont
Register