
10006

Read for Record April 30th 1870 at 2 o'Clock P.M.
Alonzo Eaton Register

PLAT representing the Westerly 80 acres of quarter Numbered 8 and all of that portion of quarter Section Numbered 9 of the 10.000 acre tract so called lying east of the Centre of the Mill road running North from Doc.ⁿ Russells mill situate on the Grand River Road as Surveyed and Subdivided by me for the present owner H N Walker The lines are run at a Variation corresponding with the Government Survey of the out lines of the 10.000 acre Tract and the lines are Measured to the Centre of east road Red cedar posts are set at the corner of lots as represented by dots at the ends of lines except in the Centre of the roads Containing in all two hundred two 64/100 acres of land I hereby certify this Plat to be a true representation from actual survey & computations made by me Detroit April 20.1870

Edwin Jerome Surveyor

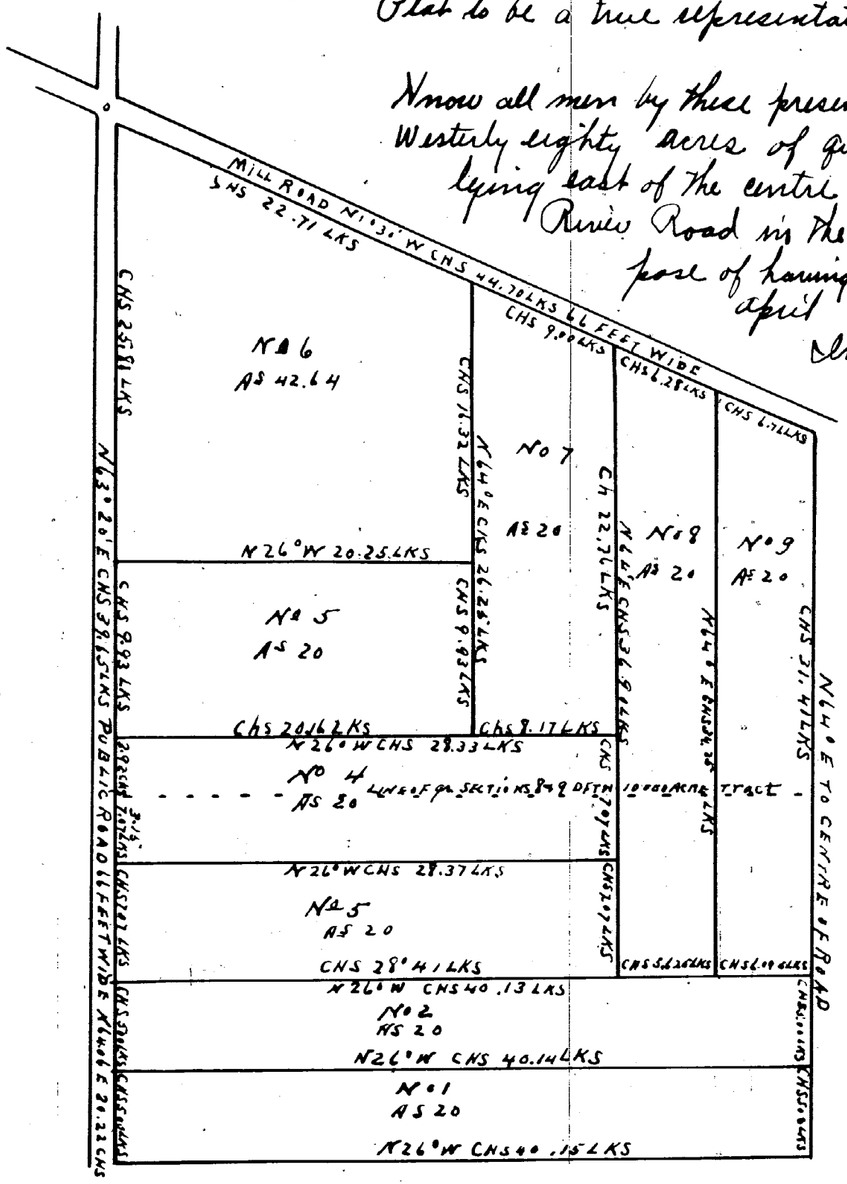

Know all men by these presents that I Henry N Walker of Detroit Michigan have caused the within plat of the Westerly eighty acres of quarter section number eight and all that portion of quarter section number nine (9) lying east of the centre of the Mill Road running north from Dr. Russells mill so called situate on the Grand River Road in the 10.000 acre Tract in the Township of Greenfield Wayne County Michigan for the purpose of having the same recorded according to law Witness my hand and seal this 22nd day of April 1870

In presence of
Alonzo Eaton
James Crabb

Henry N. Walker. ○

State of Michigan } ss
County of Wayne } On this 22nd day of April A.D. 1870 before me a Notary Public in and for said County personally Came the above named Henry N. Walker known to me to be the person who executed the annexed plat and acknowledged the same to be his free act and deed

Alonzo Eaton Notary Public
Wayne County Michigan

State of Michigan } ss.
County of Wayne } On this 30th day of April 1870 before me a Notary Public appeared Edwin Jerome known to me to be the person who certified the within plat and acknowledged the same to be his free act and deed
(Stamp 5¢)

Alonzo Eaton Notary Public Wayne Co Mich

This is to certify that the above plat has been Compared with the original plat of record in the office of Register of Deeds of Wayne County and found to be a True Copy of the same
U N Willmarth
Surveyor

I hereby certify that these plats are correct Copies of the plats now on record in the Register of Deeds office being made under the supervision of the Auditor General by tracing the plats on record and affixing thereto a carefully compared Copies of the dedications and certificates
Dated this 4th day of August 1870

John B La Fountain
Clerk Aud Gen Dept

Read for Record May 9th 1870 at 3 O.clock P.M.
Alonzo Eaton Register

Know all men by these presents that we Walter Ingersoll and Julia a. Ingersoll his wife of Detroit Michigan do hereby dedicate to the public the perpetual use of the streets and alleys on the Plat hereto annexed reserving to ourselves our heirs and assigns the reversion thereof whenever the same may be discontinued by law

Witness our hands and seals this 2nd day of March 1870

Signed and sealed in presence of
Wm S Green
Marie N Wagner

Walter Ingersoll ○
Julia a Ingersoll ○

State of Michigan } ss
County of Wayne } On this 2nd day of March A.D. 1870 before me a Notary Public in and for said County personally appeared Walter Ingersoll and Julia A Ingersoll his wife who acknowledged that they executed the above instruments for the uses and purposes Mentioned and the said Julia a Ingersoll wife of said Walter Ingersoll on a private Examination by me separate and apart from her said husband acknowledged that she executed the same freely and without any fear or compulsion from any one

(SEAL)

Wm S Green Notary Public
Wayne County Mich


(Stamp 5¢)

State of Michigan } ss
Wayne County } On this 2nd day of March A.D. 1870 before me a Notary Public in and for said County personally appeared John F Munro Surveyor who is Known to me to be the same person who certified the annexed plat and acknowledged the same to be his free act and deed

Wm S Green Notary Public
Wayne Co Michigan

—.. SUBDIVISION OF BLOCK Nº 23 ..—
OF THE SUBDIVISION OF THE
—.. JOSEPH CAMPAU FARM ..—
—.. P.C. 609 ..—

10006½

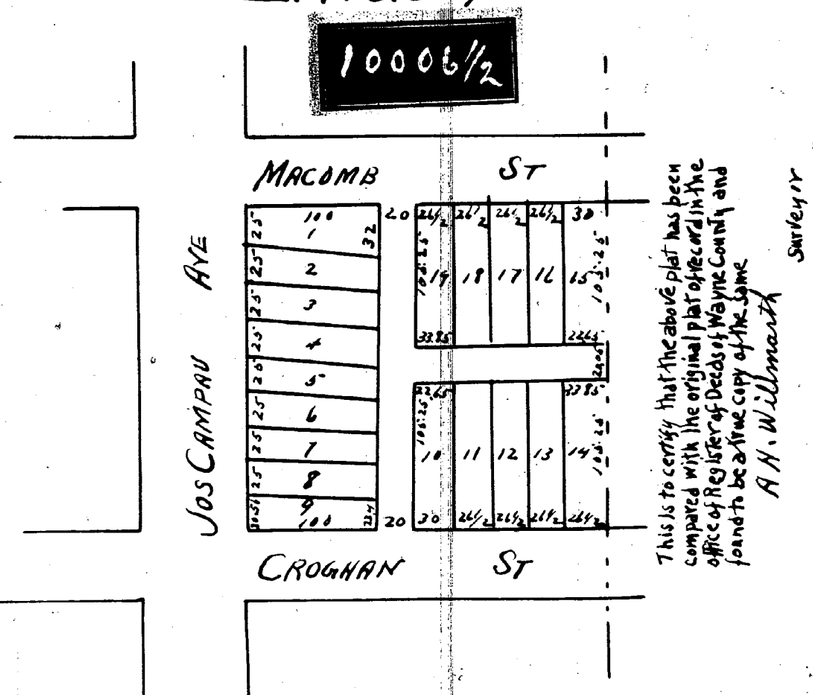

I certify the above to be correct
Detroit John F Munro Sur.

Approved May 11.1870
Geo S Frost } Commission
M. F Dickinson } plan of City