


PLAT OF

THIERRY'S Subdivision of Lots 38.39 & 40 of Hubbard's Subdivision of Private Claim 77 North of Port Street & Lot 70 of Private Claim 563.

Springwells, Wayne County Michigan.

T 25 R 11 E

J F Munro Sur

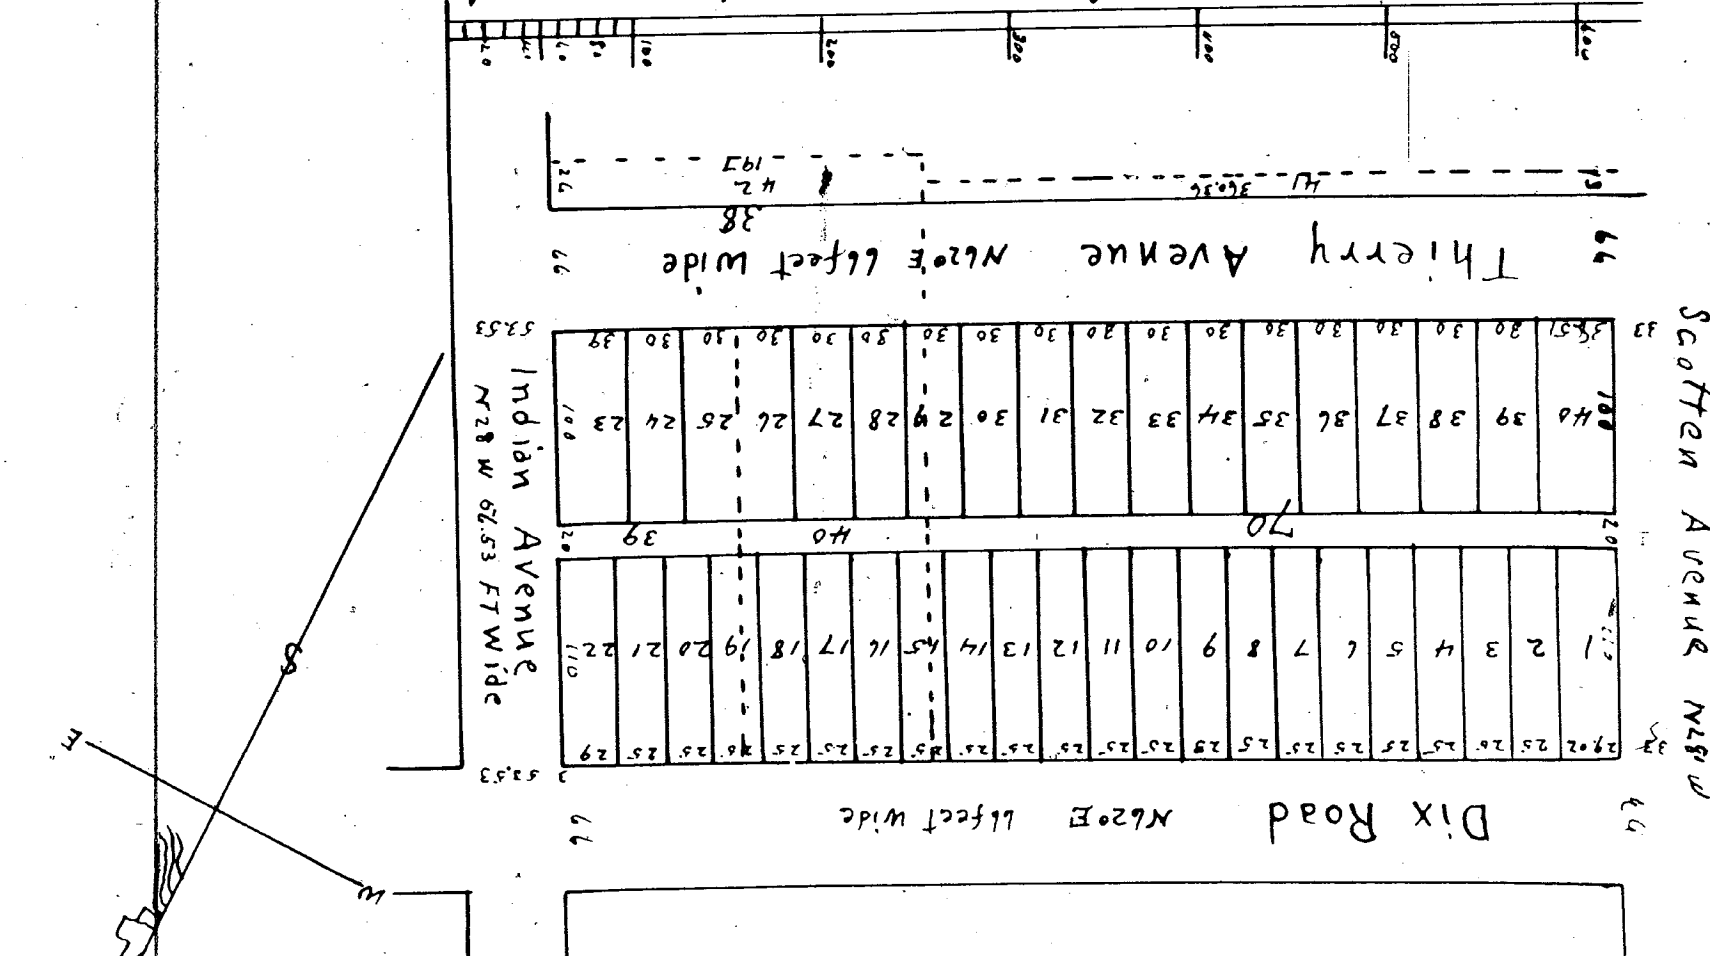

John F Munro do hereby certify the above plat to be correct by actual survey John F Munro Sur.

State of Michigan } ss
County of Wayne }

On this thirtieth day of May in the year eighteen hundred and seventy four before me the undersigned a Notary Public in and for said County personally appeared John F Munro to me known to be the same person described in and who executed the above certificate and acknowledged the same to be his free act and deed.

Edgar J. Gordon
Notary Public in and
for the County of Wayne

We John W. McMillan Register of Deeds for the County of Wayne Michigan and John F Munro Surveyor do hereby certify that we have carefully compared the plat of John F Munro's subdivision of Lot 38.39 & 40 of Hubbard's Subdivision of Private Claim 77 North of Port Street and Lot 70 of Private Claim 563 of Springwells Wayne County Michigan with the original plat of said subdivision and do also certify that it is an exact duplicate copy thereof and of the whole of each plat.

John W. McMillan
Register
John F Munro Sur.

Recorded for record June 3 - 1874

John W. McMillan

Register

I hereby certify that this plat is a correct copy of the plat now on record in the Register of Deeds office being made under the supervision of the Auditor General by tracing the plat on record and affixing thereto a carefully compared copy of the dedication and certificate.

Dated this 5th day of August 1910

John B. de Jaurand
Clerk and Sec. Depts.

State of Michigan } ss
County of Wayne }

On this nineteenth day of May in the year eighteen hundred and seventy four before me the undersigned a Notary Public in and for said County personally appeared John F Munro to me known to be the same person described in and who executed the above certificate and acknowledged the same to be his free act and deed.

Frederick J. Barber
Notary Public
Wayne County Michigan

Christoph Engel
Berthold Miller

Know all men by these presents that John F Munro of the County of Wayne Michigan do hereby dedicate to the Public the perpetual use of the above and only as represented on the plat herein appearing to myself my heirs and assigns the reason thereof is that the same may be determined by law provided that if the name of John F Munro shall ever be changed the same shall be deemed to be determined and the land within the limits of the same shall revert the same as if determined by law. Witness my hand and seal this nineteenth day of May 1874.

John F Munro Sur