


PLAT
OF
ELMWOOD AVENUE
between Clinton Ave German St

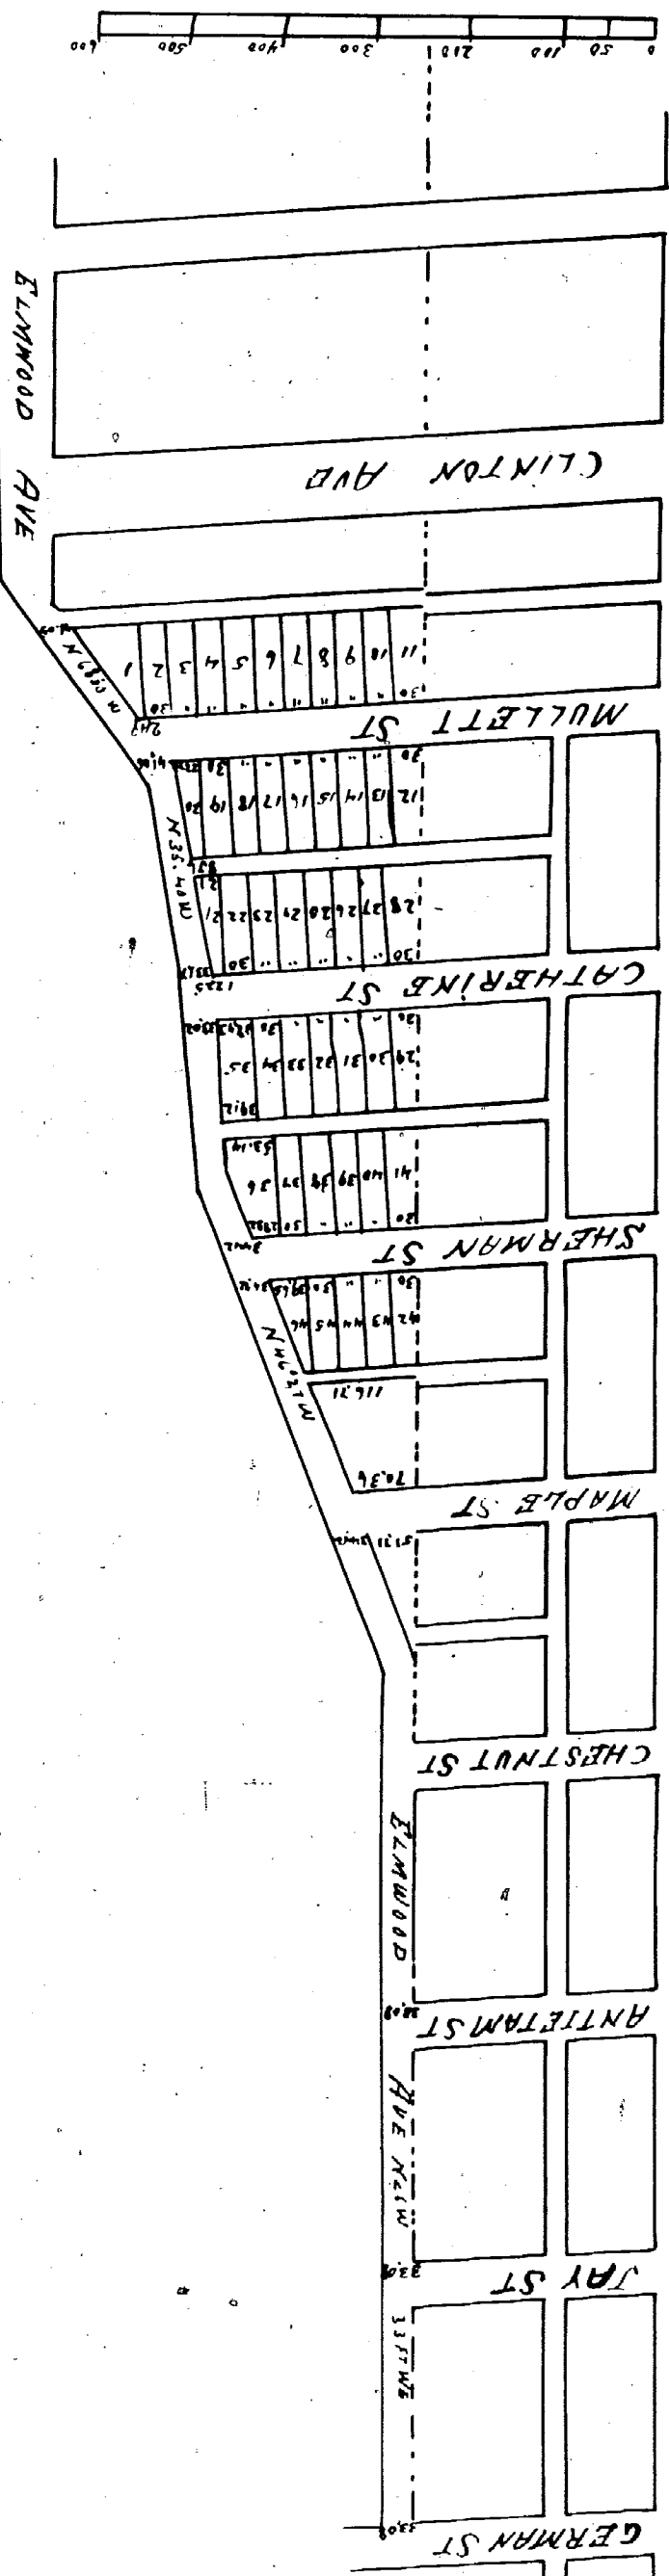

Certify the above Map to be correct

Eugene Robinson Surveyor

We John W. McMillan, Register of Deeds for Wayne County Michigan
"Eugene Robinson Surveyor - hereby certify that we have carefully compared the above duplicate plat with the original thereof and that it is a correct copy of the whole thereof"

Eugene Robinson
Surveyor

J W McMillan Register
By E Robinson Dep. Register

Shew all men by these presents that we Alexander D. Shaw John C. Van Numan Charles Trowbridge, A. Bethune Duffield, Caleb Van Numan and William A. Butler Trustees of Elmwood Cemetery have caused to be made the above Map of Elmwood Avenue between Clinton & German Streets & we do hereby dedicate to the public the said Elmwood Avenue reserving to ourselves or our successors the reservation thereof whenever discontinued by law

Witness our hands and seal this eighth day of April A.D. eighteen hundred and seventy four and also the seal of said Corporation known as Trustees of Elmwood Cemetery in presence of
George Wengell
Samuel W. Stewart
State of Michigan
County of Wayne } ss
A. D. Traver [LS]
A. Bethune Duffield [LS]
C. Trowbridge [LS]
J. C. Van Numan [LS]
Wm. A. Butler [LS]
C. Van Numan [LS]
attach A. Bethune Duffield
Secretary

On this eighth day of April A.D. eighteen hundred and seventy four before me a Notary Public in & for said County personally appeared Alexander D. Shaw, A. Bethune Duffield, Charles C. Trowbridge, John C. Van Numan, William A. Butler & Caleb Van Numan known to me to be the same persons who executed the above instrument & acknowledged the same to be their free act & deed & the act of the Corporation known as the Trustees of Elmwood Cemetery
Samuel W. Stewart
Notary Public
Wayne Co.
Mich

Approved Detroit April 10th 1874
Harvey King
Alexander D. Trowbridge } Board of Public Works
Nesbit Mitchell
Register of Deeds received for record on the 18th day of April A.D. 1874 and recorded
Wayne County in file 13 of Plate on Page 34

I hereby certify that this plat is a correct copy of the plat now on record in the Register of Deeds of this being made under the supervision of the Auditor General by having the plat on record and affixing thereto a carefully compared copy of the dedication and certification dated this 5th day of August 1910
John B. de Fountain
Clerk and Dep. Secy



1000 8

Law Department
1010 City Court Building
Detroit, Michigan 48226-3491
(313) 224-4550

Coleman A. Young, Mayor
City of Detroit

July 27, 1984

TO WHOM IT MAY CONCERN:

YOU ARE HEREBY NOTIFIED that the sixteen (16) foot wide alley, running East/West in the ELM AVENUE SUBDIVISION, in the block bounded by BURGESS, BENTLER, SAITA CLARA AND BENNETT AVENUES, was vacated by Resolution of the Detroit City Council Petition No. 2323 on July 11, 1984.

An easement for the entire width of the vacated section of the alley was retained for utility purposes. All existing utilities in this alley except for Public Lighting Department alley lighting will remain in their present location unless the property owners request they be relocated. The property owners making such requests must pay all costs incidental to such removal and/or relocation unless such charges are waived by the utility owners. There is no charge for removing Public Lighting Department alley lights.

No buildings or structures of any nature whatsoever except necessary line fences shall be built upon the easement or any part thereof so that this easement shall be forever accessible for maintenance of the utilities.

Do not change or move the position of your fences until you have been notified by the Department of Public Works.

Thank you in helping make Detroit a better place to live.

Very truly yours,

Thomas D. Seronik

THOMAS D. SERONIK
ASSISTANT CORPORATION COUNSEL

TBS/bak