WALKER'S SUBDIVISION
OF PARK LOTS 49.50,51 & 52
IN THE CITY OF DETROIT.

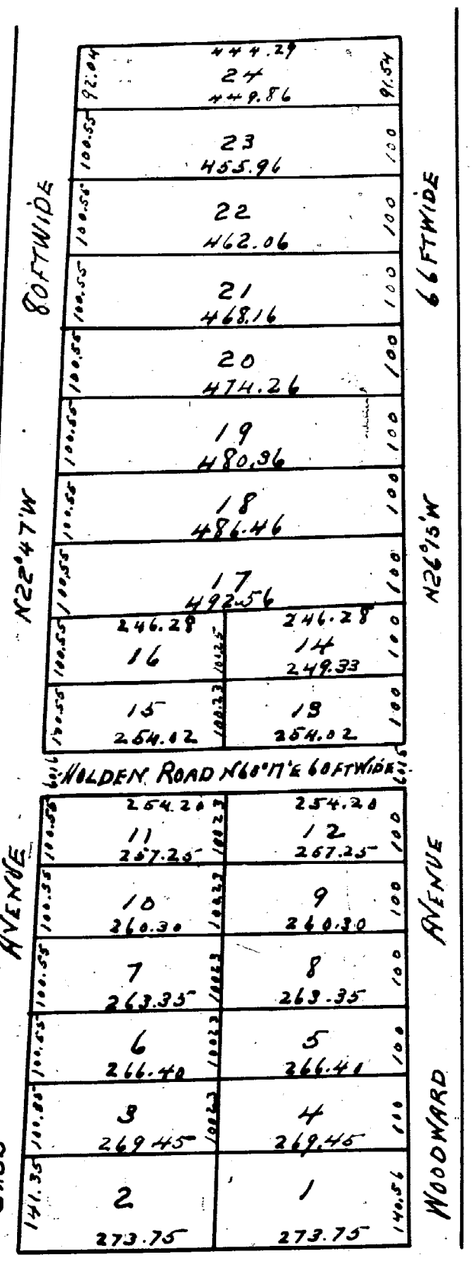

This is to certify that the above plat has been compared with the original plat of record in the office of the Register of Deeds of Wayne County and found to be a true copy of the same.
A. N. Willmarth
Surveyor

10011

Recd for Record Dec 10th 1870 at 3¼ O'clock P.M.
Alonzo Eaton Register

I hereby certify the above Subdivision of Park Lots 49. 50. 51 & 52 to be correct
Detroit September 10th 1863 (Stamp 54) Eugene Robinson City Surveyor

WE The undersigned Charles I Walker Edward C Walker & Lucy B Walker his Wife do hereby make the accompanying Plat of Park Lots 49. 50, 51 & 52 & do dedicate the streets thereon to the Public
Witness our hands and seals this 12th day of March A. D. 1864

In presence of
B Walker
Henry Campau

C. I. Walker
E. C. Walker
Lucy B Walker

State of Michigan } ss
Wayne County }

On this 12th day of March A.D. 1864 personally appeared before me a Notary Public in and for said county Charles I Walker Edward C Walker and Lucy B. Walker Known to me to be the persons described in & who executed the above dedication & acknowledged the same to be their free act & deed and the said Lucy on a private examination by me had separate & apart from her said husband acknowledged that she executed the same freely without any fear or compulsion of any one
also on the same day also appeared Eugene Robinson surveyor & acknowledged that he made said Plat

Charles A Kent
Notary Public Wayne Co Mich

I hereby certify that these plats are correct copies of the plats now on record in the Register of Deeds office being made under the supervision of the Auditor General by tracing the plats on record and affixing the seals carefully compared
Copies of the dedications and certificates
Dated this 4th day of August 1913

John B La Fountain
Clerk And Gen Dept

Recd for Record December 7 1870 at 2½ O'clock P.M.
Alonzo Eaton Register

The above is correct from survey (Stamp 59) Detroit Nov 30th 1870 John F Munro Surv.

Know all men by these presents that we Bernard Youngblood and Francis his wife and Peter Youngblood and Marie his wife all of the City of Detroit County of Wayne and State of Michigan do hereby adopt the within plat
Witness our hands and seals at Detroit this 17th day of December AD 1870

Witnesses
James Montieu
Julius Stall

Bernard Youngblood
Frances Youngblood
Peter Youngblood.
Mary Youngblood

State of Michigan } ss
County of Wayne }

On this 17th day of December AD. 1870 before me the subscriber a Notary Public in and for said County personally appeared the above named Bernard Youngblood & Francis his wife and Peter Youngblood & Marie his wife to me known to be the same persons described in and who executed the within instrument who severally acknowledged the same to be their free act and deed and the said Francis and Marie severally each for herself on a private examination by me separate and apart from her husband acknowledged that she executed the same freely and without any fear or Compulsion from any one and at the same time also personally appeared before me John F Munro known to me to be the surveyor who made the foregoing Plat and the certificate thereon by him signed and acknowledged that he had made the same
Julius Stall Notary Public Wayne Co Mich

SCOTT'S RESUBDIVISION
OF PARK LOT 70

10012

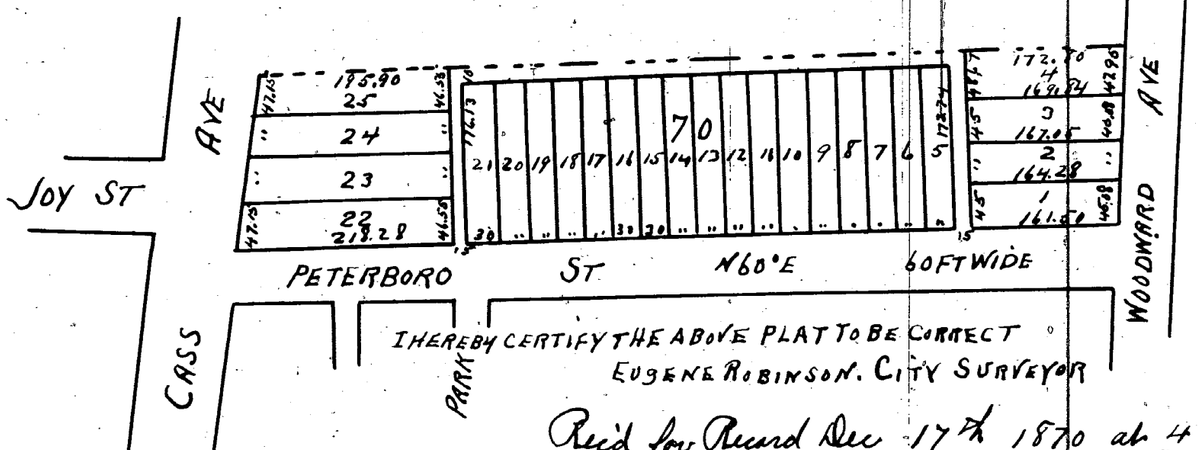

I HEREBY CERTIFY THE ABOVE PLAT TO BE CORRECT
EUGENE ROBINSON. CITY SURVEYOR

This is to certify that the above plat has been compared with the original plat of record in the office of Register of Deeds of Wayne County and found to be a true copy of the same
A N Willmarth

Recd for Record Dec 17th 1870 at 4 O'clock P.M.
Alonzo Eaton Register

The Commission of City by reason of the Vacation of North end of Park street by the City hereby approve this new Plat opening an alley West of Lot 21 and being the extension of the alley from stampson Detroit Nov. 14, 1870 Geo. S. Frost. Jr. Ford, M. F. Dickinson Commrs.

I James Scott have caused the above plat of Re-subdivision of Park Lot Seventy (70) City of Detroit Wayne Co Mich to be made by Eugene Robinson Surveyor and do hereby adopt the same and dedicate the streets on said plat for public use Dated Dec 17th 1870

In presence of
Henry Campau
Alonzo Eaton

James Scott

State of Michigan } ss
County of Wayne }

On this 17th day of December 1870 before me a Notary Public appeared James Scott known to me to be the person who executed the above and acknowledged the same to be his free act and deed Henry Campau Notary Public Wayne Co Mich

10013

YOUNGBLOOD'S SUBDIVISION.
OF THE E. PART OF
THE S.E. ¼ OF SEC No 11.
T. 1 S. R. 11 E.

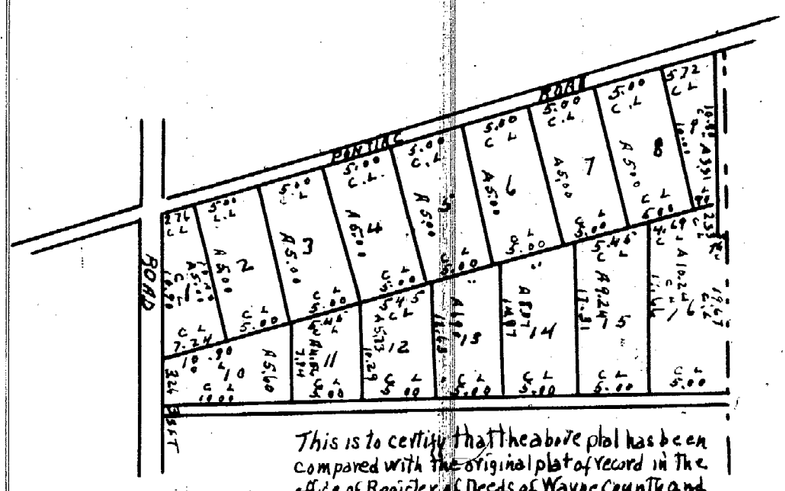

This is to certify that the above plat has been compared with the original plat of record in the office of Register of Deeds of Wayne County and found to be a true copy of the same
A. N. Willmarth
Surveyor