
ClibPDF - www.fastio.com

10015

"MOSES W. FIELD'S SUBDIVISION"
OF PART OF
"PRIVATE CLAIM No 678"
BEING LAND CONVEYED TO SAID MOSES W. FIELD
BY JAMES K HYDE & ASA D DICKINSON

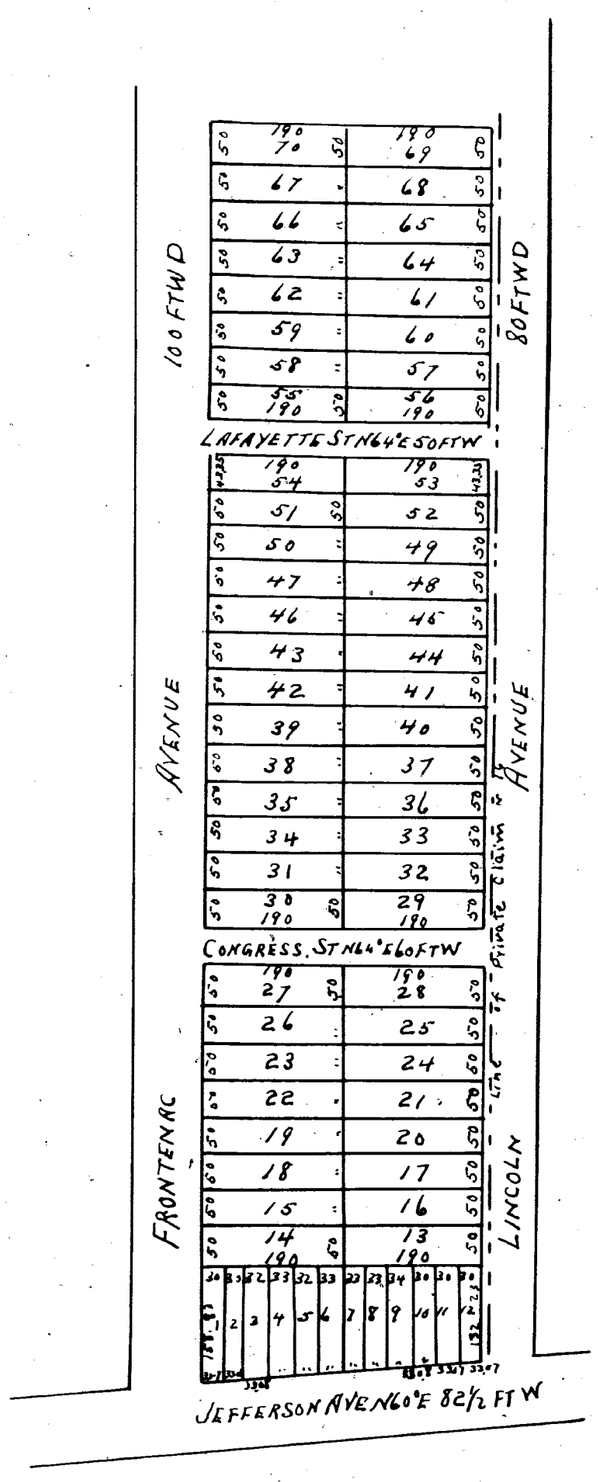

Read for Record July 8th 1872 at 10½ O Clock A.M.
Alonzo Eaton Register

The above plat is correct Detroit July 7th 1870
John F Munro Surv.

Know all men by these presents that I Moses W Field do present for record the above plat of the subdivision of part of Private Claim number 678 being land conveyed to the said Mose W Field by James K Hyde and Asa D Dickinson and do hereby dedicate to the perpetual use of the public Lafayette street and Congress street as laid out on said plat Witness my hand and seal this the eighth day of July A.D. one thousand eight hundred and seventy

signed sealed and delivered
in presence of
Leo Nightingale
Alexander Hosie

Moses W Field (3)

State of Michigan } ss
County of Wayne } On this the eighth day of July A.D. 1872 before me a Notary Public in and for said County personally appeared the above named Moses W Field. Known to me to be the person described in and who executed the foregoing instrument and acknowledged the same to be his free act and deed

In witness whereof I have hereunto set my hand and affixed My official seal the eighth day of July A.D. 1872

(SEAL)


Alexander Hosie
Notary Public
Wayne County
Michigan

This is to certify that the above plat has been compared with the original plat of record in the office of Register of Deeds of Wayne County and found to be a true copy of the same
A. N. Willmarth oct 12. 1903

I hereby certify that these plats are correct copies of the plats now on record in the Register of Deeds office being made under the supervision of the Auditor General by tracing the plats on record and affixing thereto carefully compared copies of the dedications and certificates.
Dated this 1st day of August 1910

John B La Fountain
Clerk And Gen Deph.

"Wm McGRATH'S SECTION"
OF STIMSON'S SUBDIVISION
OF PARK LOTS 55, 56, 57 & 58

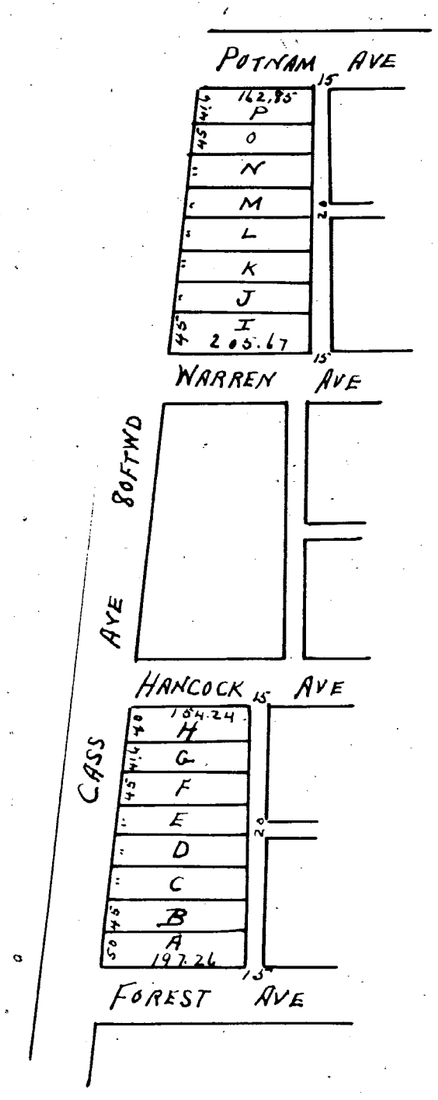

I hereby certify the above plat to be correct
(Stamp 5¢)
Eugene Robinson City Surveyor

Received for record August 2nd 1872 at 10,0 Clock A.M.
Alonzo Eaton Register

10016

Know all men by these presents that we William McGrath of Detroit Michigan and David Shark of Cleveland Ohio do present for record the within plat of Wm McGrath's Section of Stimson's sub of Park lots 55, 56, 57, and 58, for the purpose of having the same recorded according to law
Dated this 6th day of July 1872

In presence of
James E Purcell
John J Thompson

William McGrath (3)
David Shark (3)

State of Michigan } City of Detroit } (Law osborne for a Law signed)
County of Wayne } ss On this 6th day of July 1872 before me a notary public for said County personally appeared William McGrath to me known to be the same person described in and who executed the foregoing instrument and acknowledged the same to be his free act and deed

E D Hinsdale
Notary Public Wayne County Mich.

State of Ohio } ss City of Cleveland on this 13th day of July A.D. 1872
County of Cuyhoga } before me a Commissioner for the state of Michigan at Cleveland Ohio personally appeared David Shark to me known to be the same person described in and who executed the foregoing instrument and acknowledged the same to be his free act and deed

Albert F Brainard
Commissioner for Michigan at Cleveland Ohio. (SEAL)

This is to certify that the above plat has been compared with the original plat of record in the office of Register of Deeds of Wayne County and found to be a true copy of the same
A. N. Willmarth oct 12. 1903
Surveyor