

100

SPRINGWELLS **WYVNE CO**

September 1891

100' 300'

DEPT 100 FT DEPT/INCH.

Marion L. Brown,
Civil Engineer & Surveyor
22 & 23 Hayes Bldg.
Detroit, Mich.



I hereby certify that the above Plat is correct, and that Monuments consisting of Oak Stakes 1½ inches square and 15 inches long have been placed in the Ground at all angles in the Boundaries, and at the intersection of all Streets or Streets and Alleys, as shown on and by

Detroit, Mich. 8 1892
 Messrs. J. C. ...
 Engineer and Surveyor.

KNOW ALL MEN BY THESE PRESENTS, that I, William S. Weaver and John A. Brewer

[illegible]

4. Five Hundred and Ninety two /
1901 /
least 5. Green IS1

Wm. H. Smith
Miss Luce
J. H. Smith
[L.S.]

OFFICE
1893
General.



RECEIVED AND FILED
IN AUDITOR GENERAL'S OFFICE
June 19, 1893
D. O. Miller
Deputy Auditor General.

Examined and Approved.
November. 11. 1891
H. R. Pratt
Deputy Auditor General.



STATE OF MICHIGAN, }
County of } ss.



Wm A. Thompson, Register of Deeds.
Mason & Son, Supts.

STATE OF MICHIGAN } ss.
County of Washtenaw }






STATE OF MICHIGAN, ss.
COUNTY OF Wayne
On this, the 24th day of October 1891, before
me, a Notary Public in and for said county, personally appeared
the above named Leopold Thiel & Hanna Thiel, known to
me to be the same persons who executed the above document, and
who acknowledged the same to be their free act and deed.
Leopold Thiel Notary Public
Wayne County, Michigan.

STATE OF MICHIGAN,
County of Wayne } ss.
Walter A. Brown Dep. Register
of Deeds, and Local Abstract Surorger, hereby
certify that he has carefullly compared the foregoing copy with the
original and finds it to be a true and correct copy of the
same. Witness my hand and the seal of said office, at Detroit, this 2nd day
of March, and of the 1st year of the term of said office.

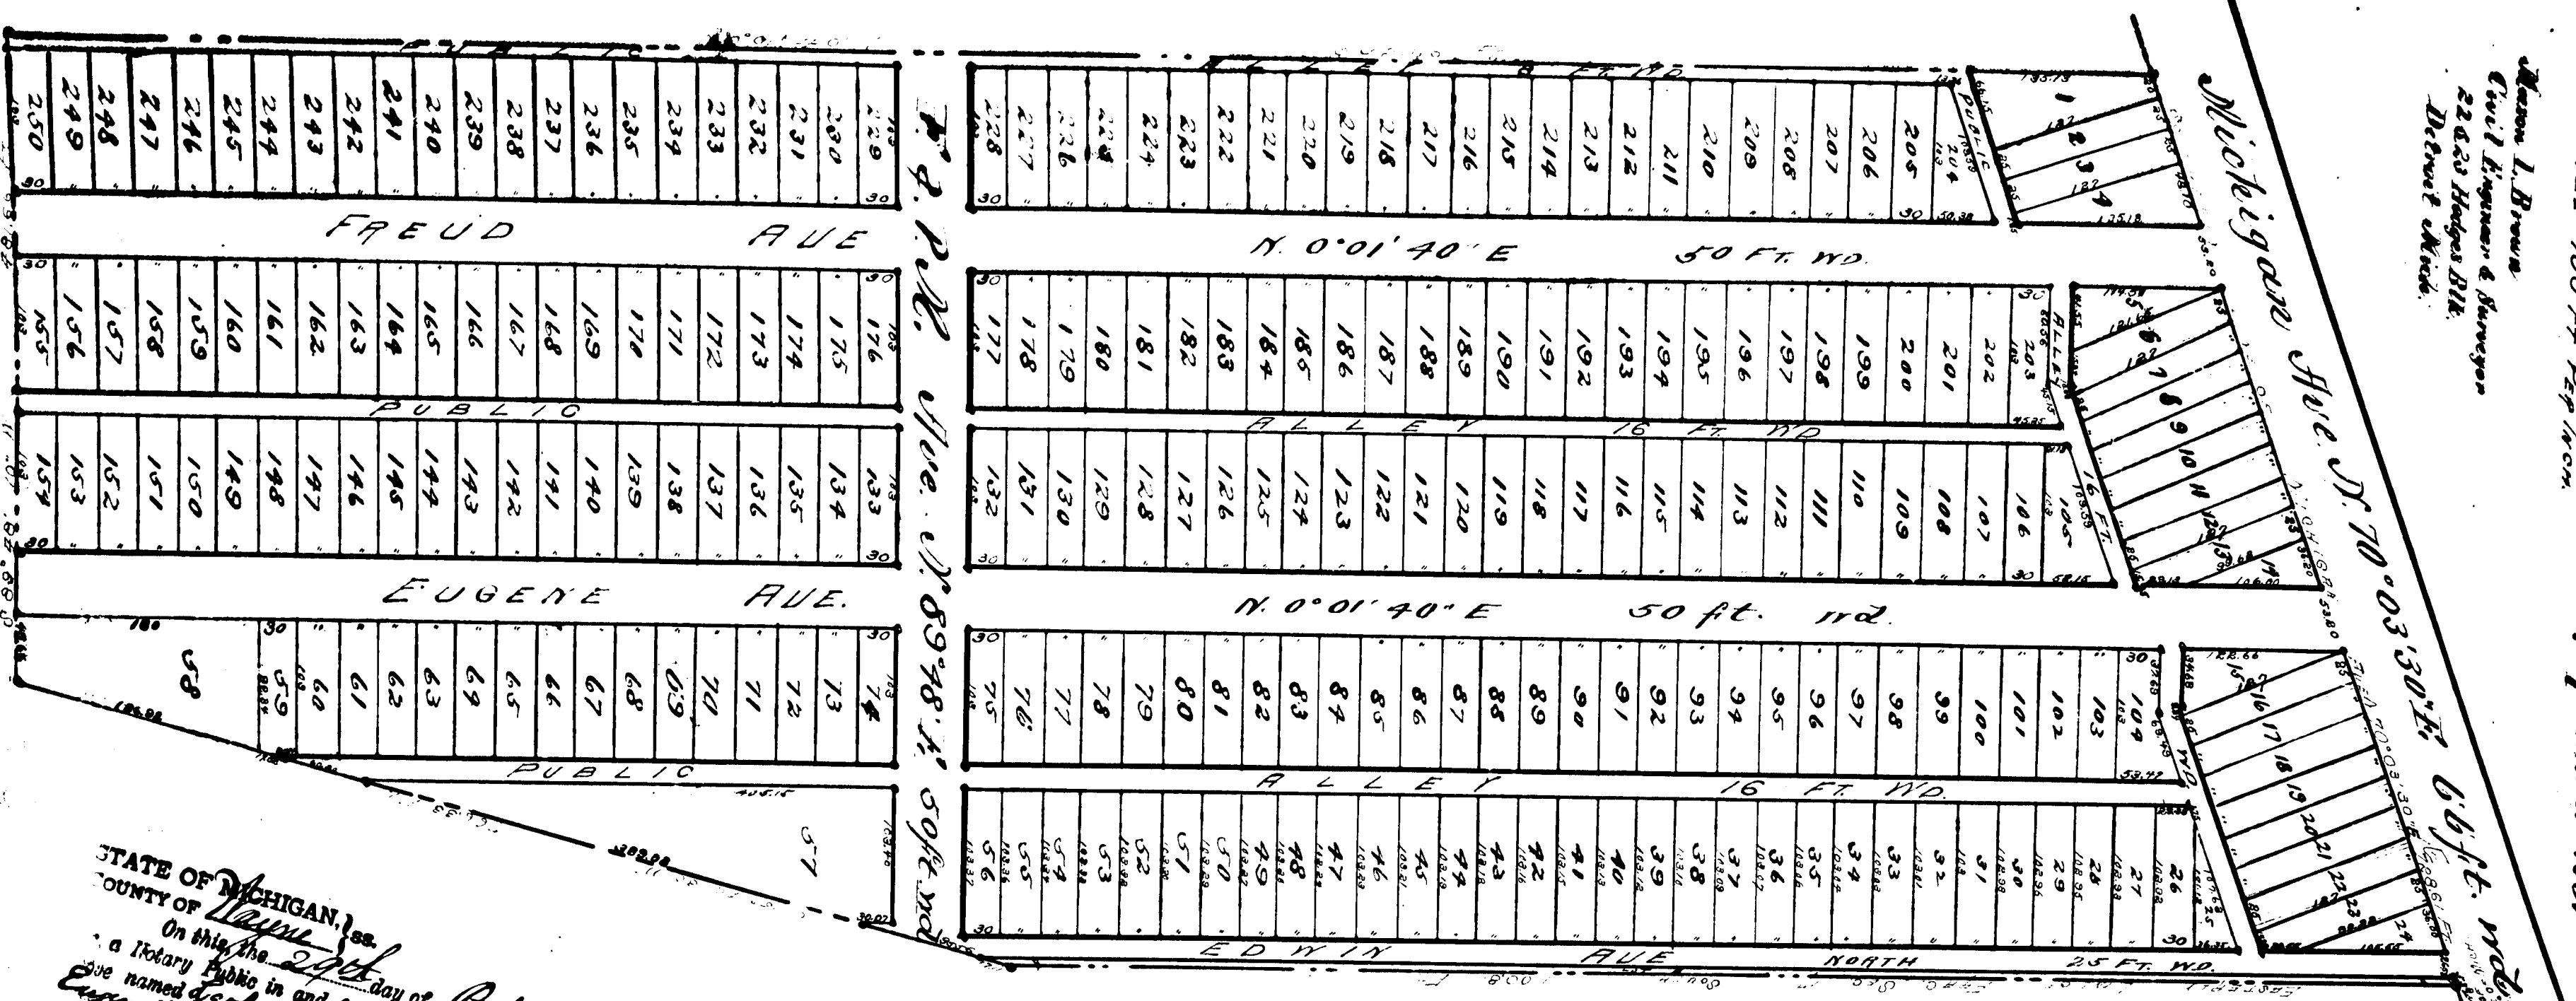

MAP


SUB. PART OF FRAC. SEC 17 T 2 S. R 1 E.

SPRINGWELLS WAYNE CO

MICHIGAN

September 1891


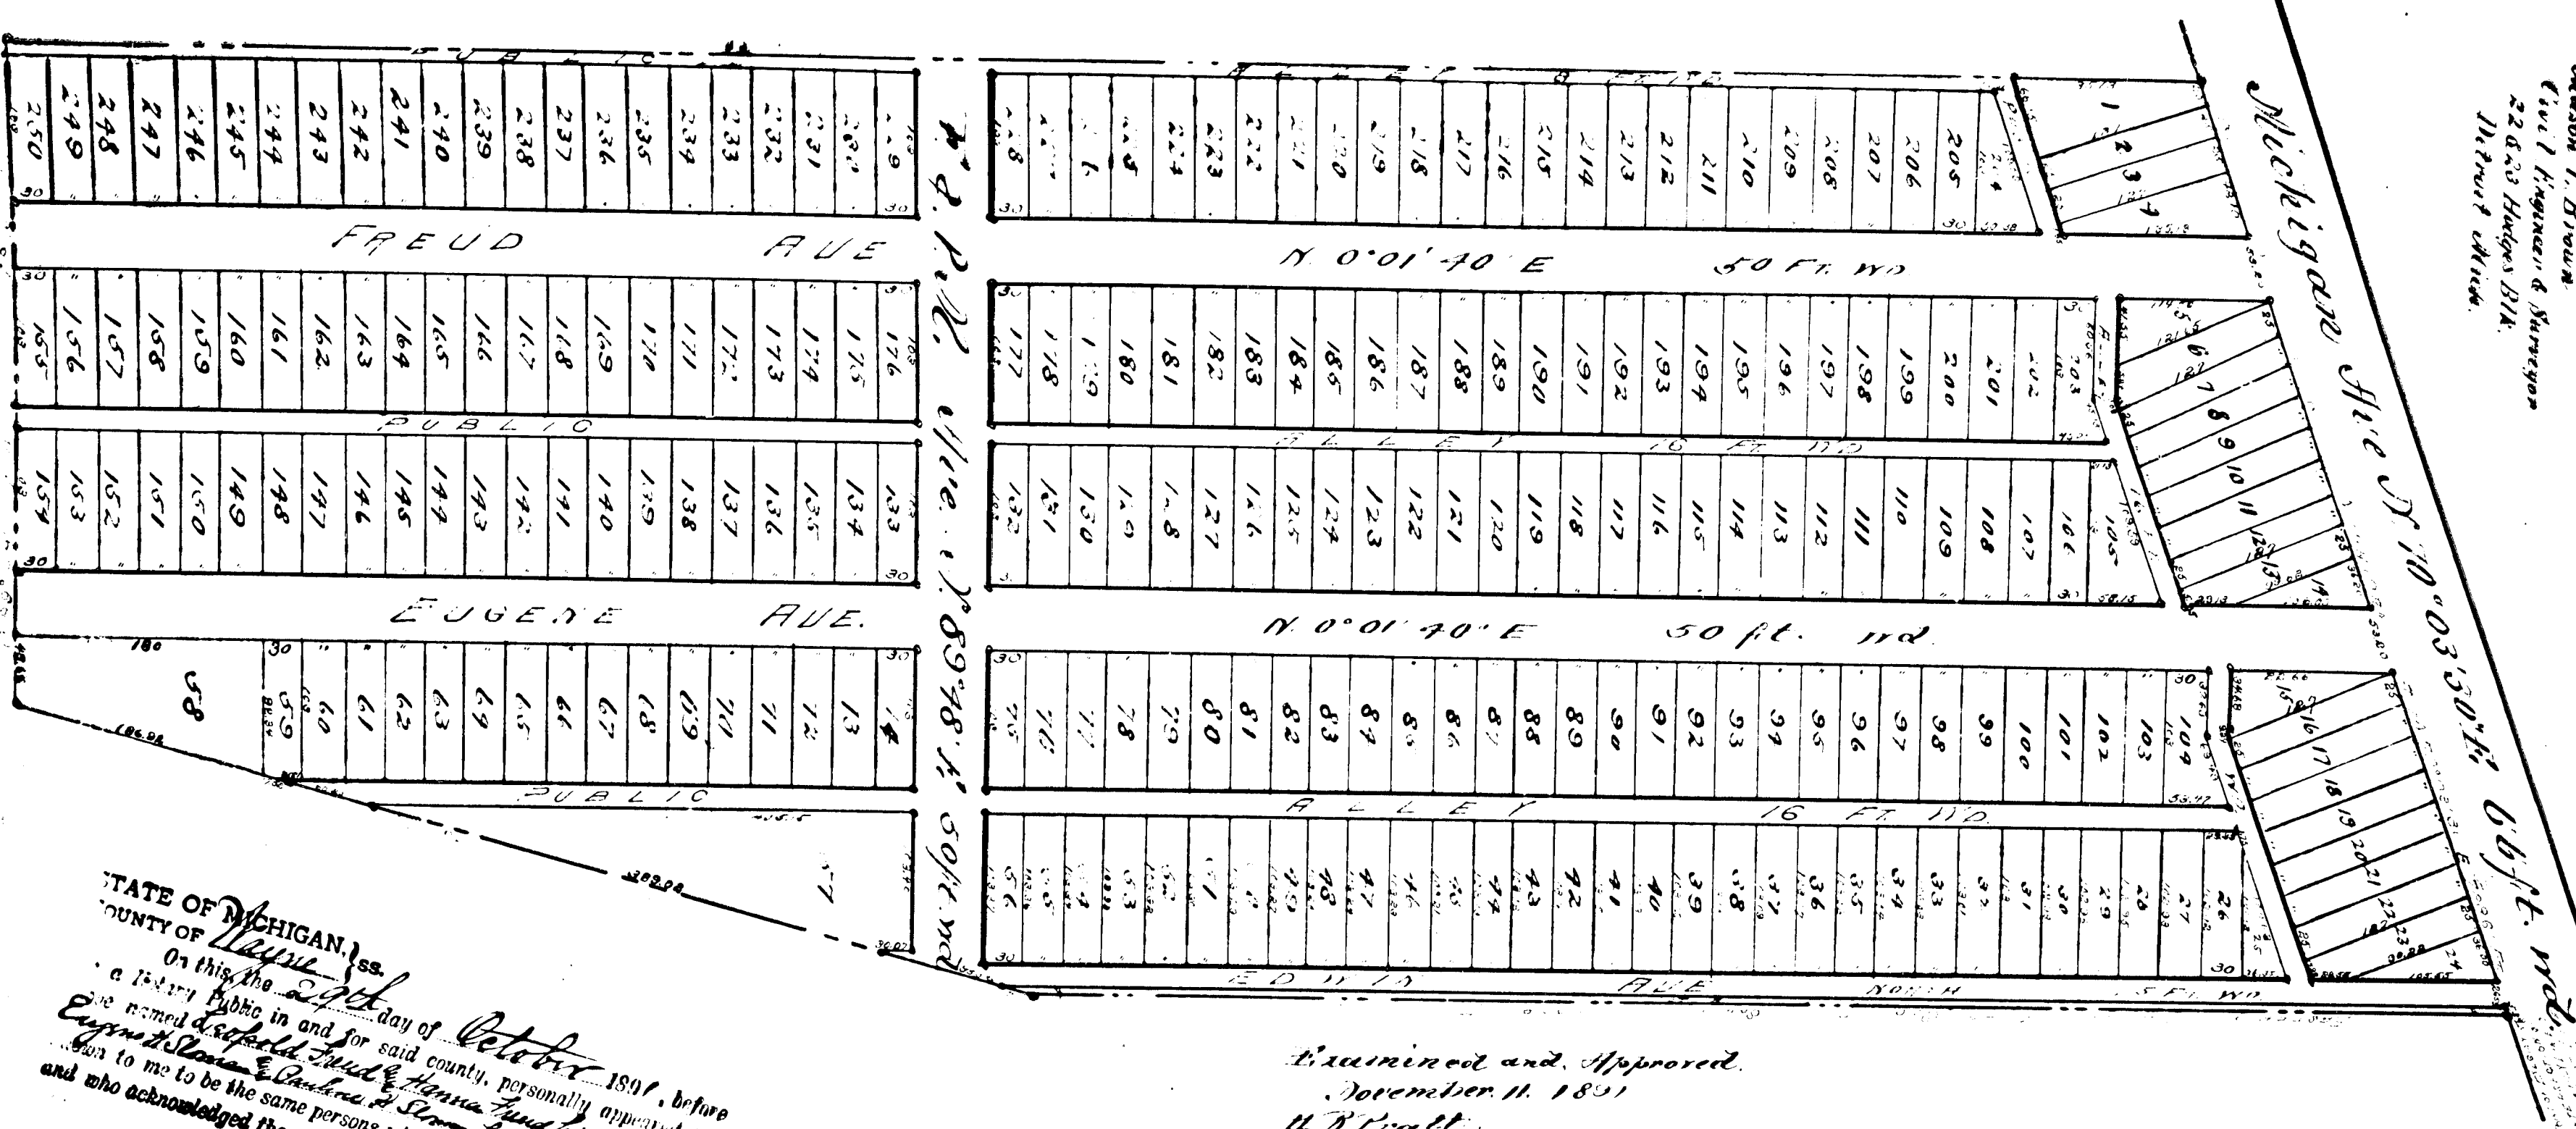

Examined and Approved.
November 11, 1891
H. J. Pratt
Deputy Auditor General.

AND FILED
GENERAL'S OFFICE
June 19, 1893
Deputy Auditor General.

I hereby certify that the above Plat is correct, and that the same is
consisting of One Sixteen (16) Acres, more or less, and that the same
has been placed in the Ground at all angles in the Boundaries, and at the
intersection of all Streets or Streets and Alleys, as shown on it by O.
Detroit, Mich.
1891.









DUANE WYDENDORF
CITY CLERK

CITY OF DEARBORN

Home Town of Henry Ford

CITY CLERK'S OFFICE

June 15, 1993

DONALD R. STRAND
DEPUTY CITY CLERK

State of Michigan
Department of Treasury
Treasury Building
Lansing, MI 48901

Attn: Bureau of Local Government Services

Gentlemen:

Enclosed is copy of Council Resolution concerning

alley vacation:

C.R. 4-247-93 - Vacating alley between Eugene and Wyoming
from Marvin to Lot 70.

Sincerely,

Duane Wyndendorf

DUANE WYDENDORF
City Clerk

/eb

Encl.

CITY HALL • 13615 MICHIGAN AVENUE • DEARBORN, MICHIGAN 48126 • (313)943-2010

10

By Sareini supported by Mericas.

4-247-93. RESOLVED: That all of the public alley 16 feet wide between Eugene and Wyoming, extending from the south line of Marvin to the north line of Lot 70, as platted within F. & P.M. Subdivision as recorded in Liber 16, Page 43, of Wayne County Records, be and the same is hereby vacated, discontinued and abolished, reserving and retaining, however, an 16 foot easement on, over, along, across, under, above and through all of such vacated alley as above described for public use and public utility purposes including use for sewers together with surface drainage and surface drainage structures, utility mains, conduits and poles, together with access for the maintenance and/or installation thereof but not for public travel or transportation; be it further

RESOLVED: That the Clerk be and he is hereby directed to record the within resolution in the office of the Wayne County Register of Deeds and the Treasurer for the State of Michigan after it has become effective.

The resolution was adopted as follows: Yeas: Hubbard, Knoop, Mericas, O'Reilly, Sareini, and Thomas, (6). Nays: None. Absent: Olkowski, (1).

93120640

1678

26537-676

State of Michigan)
County of Wayne) SS
City of Dearborn)

I hereby certify that the annexed paper is a true copy of Council Resolution No. 4-247-93 adopted by the Council of the City of Dearborn at a meeting held on April 20, 1993 as appears from the official minutes of said file in the office of the City Clerk of Dearborn, that I have caused the same to be compared with the original and the same is a correct transcript therefrom and of the whole of such original.

In witness whereof, I have hereunto set my hand and affixed the corporate seal of the City of Dearborn on May 5, 1993.




Duane Wyndendorf
DUANE WYDENDORF
CITY CLERK

93120640

93 MAY 20 11:05 AM
RECEIVED
CITY OF DEARBORN

2R
14KD

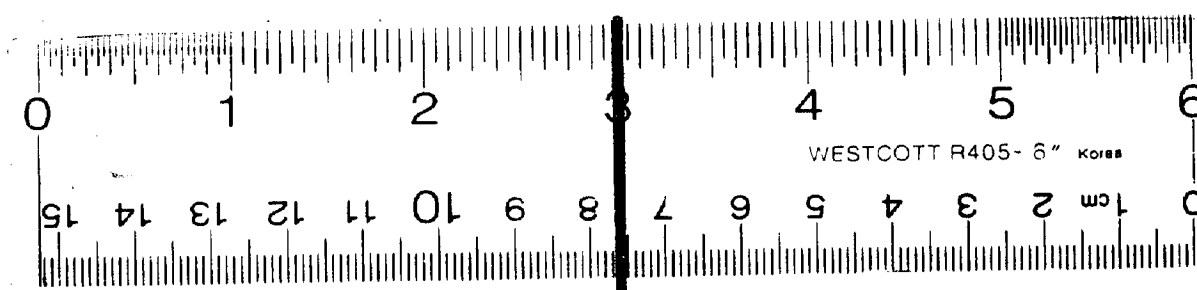

16 X



CITY OF DEARBORN

Home Town of Henry Ford

CITY CLERK'S OFFICE

February 5, 1991

Wayne Co
DONALD R. STRAND
DEPUTY CITY CLERK

State of Michigan
Department of Treasury
Treasury Building
Lansing, MI 48901

Attn: Bureau of Local Government Services

Gentlemen:

Enclosed are copies of Council Resolutions concerning
alley vacations:

C.R. 12-1017-90 - vacating alley between Wellesley and Lithgow,
Williamson Subdivision. 2095

C.R. 12-1018-90 - vacating alley between Eugene and Wyoming,
F. & P.M. Park Subdivision. 1002

Sincerely,

Donald R. Strand

DONALD R. STRAND
Deputy City Clerk

/eb

Encl.

Liber: 24962

Page: 922

Liber: 24962 Page: 921

State of Michigan)
County of Wayne) SS
City of Dearborn)

By Hubbard supported by Sareini.

12-1018-90. RESOLVED: That all of the public alley 16 feet wide, between Eugene and Wyoming, extending from the south line of Lot 98 to the north line of Lot 98 as platted within F. and P.M. Park Subdivision as recorded in Liber 16, Page 43, of Wayne County Records, be and the same is hereby vacated, discontinued and abolished, reserving and retaining, however, an 16 foot easement on, over, along, across, under, above and through all of such vacated alley as above described for public use and public utility purposes including use for sewers together with surface drainage and surface drainage structures, utility mains, conduits and poles, together with access for the maintenance and/or installation thereof but not for public travel or transportation; be it further


RESOLVED: That the Clerk be and he is hereby directed to record the within resolution in the office of the Wayne County Register of Deeds and the Treasurer for the State of Michigan after it has become effective.

The resolution was unanimously adopted.

I hereby certify that the annexed paper is a true copy of Council Resolution No. 12-1018-90 adopted by the Council of the City of Dearborn at a Regular Meeting held on December 18, 1990 as appears from the official minutes of said file in the office of the City Clerk of Dearborn, that I have caused the same to be compared with the original and the same is a correct transcript therefrom and of the whole of such original.

In witness whereof, I have
hereunto set my hand and
affixed the corporate seal
of the City of Dearborn on
January 3, 1991

Donald R. Strand
DONALD R. STRAND
Deputy City Clerk

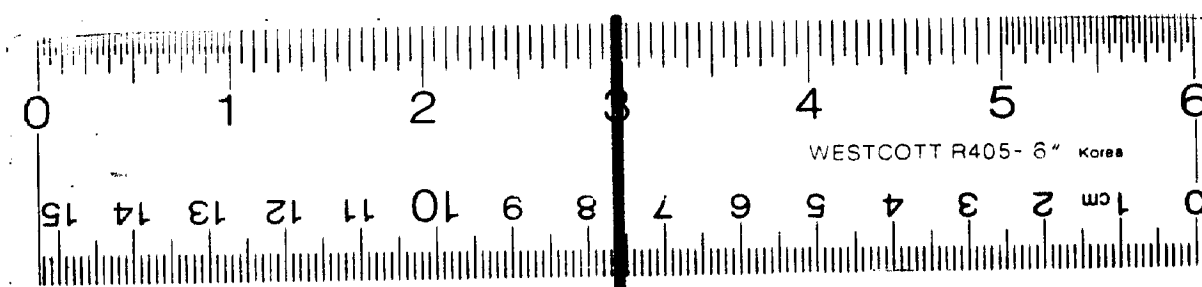

16 X

Wayne
1002

REGULAR MEETING OF THE COUNCIL
OF THE
CITY OF DEARBORN
March 5, 1974

The Council convened at 8:00 P.M., President of the Council Edward J. Dombrowski presiding. Present at roll call were Councilmen Baja, Budny, Dolan, Grecu, Mericas, Reeves and President of the Council Dombrowski; absent, none. A quorum being present, the Council was declared in session.

State of Michigan }
County of Wayne } ss.
City of Dearborn }

I, William J. Karr, Deputy Clerk of the City of Dearborn in said County and State, do hereby certify that the annexed paper is a true copy of Council Resolution No. 3-166-74 adopted by the Council of said City at a regular meeting held on the 5th day of March, 19 74, as appears from the official minutes of said meeting, on file in the office of the Clerk of said City; that I have caused the same to be compared with the original and the same is a correct transcript therefrom and of the whole of such original.

In witness whereof, I have hereunto set my hand and affixed the corporate seal of said City of Dearborn this 12th day of March, 19 74

William J. Karr
Deputy City Clerk.

1002

The City Clerk reported that Tuesday, March 5, 1974, is the date set to consider the matter of the proposed vacating of the alley between Lots 9-13, inclusive, and Lot 105, F. & P. M. Park Subdivision.

The President of the Council announced that this was the time set to listen to opinions on the proposed vacating of the alley as aforesaid.

Written opinions against the proposed vacation were received from Sally Moore, 4854 Eugene, et al. (83 signatures were attached thereto)

Verbal opinions against the proposed vacation were received from the following:

Nick Donelko, 5109 Eugene,
Catherine Romeo, 6148 Hartwell, (owner of 5119 Eugene),
and Albert Wilson, 5120 Eugene.

By Councilman Reeves supported by Councilman Baja.
3-166-74. WHEREAS: On January 15, 1974, this Council did adopt a resolution declaring that after investigation the Council concluded it was for the best interest of the City that all of the public alley, 16 feet wide, lying south of and parallel to Michigan Avenue, extending Westerly from the Westerly line of Eugene Avenue to a line connecting the Southwest corner of Lot 9 with the Northwest corner of Lot 105, F. & P. M. Park Subdivision, as recorded in Liber 16, Page 43, of Wayne County Records, be vacated, (provided the petitioner assumes all costs of removing and/or relocating all utilities, including the lateral sewer in the alley, to the satisfaction of the City Engineer and the affected utility companies), reserving and retaining, however, a 16 foot easement on, over, along, across, under, above and through

1002

all of such vacated alley as above described for public use and public utility purposes including use for sewers together with surface drainage and surface drainage structures, utility mains, conduits and poles, together with access for the maintenance and/or installation thereof but not for public travel or transportation, and


WHEREAS: The notices required in the said resolution to be given as therein provided have been duly given, as appears from the affidavit of publication on file in the Office of the City Clerk; be it

RESOLVED: That all of the public alley, 16 feet wide, lying south of and parallel to Michigan Avenue, extending Westerly from the Westerly line of Eugene Avenue to a line connecting the Southwest corner of Lot 9 with the Northwest corner of Lot 105, F. & P. M. Park Subdivision, as recorded in Liber 16, Page 43, of Wayne County Records, be and the same is hereby vacated, discontinued and abolished, (provided the petitioner assumes all costs of removing and/or relocating all utilities, including the lateral sewer in the alley, to the satisfaction of the City Engineer and the affected utility companies), reserving and retaining, however, a 16 foot easement on, over, along, across, under, above and through all of such vacated alley as above described for public use and public utility purposes including use for sewers together with surface drainage and surface drainage structures, utility mains, conduits and poles, together with access for the maintenance and/or installation thereof but not for public travel or transportation; be it further

1002

RESOLVED: That the Clerk be and he is hereby directed to record the within resolution in the office of the Wayne County Register of Deeds and the Treasurer for the State of Michigan after it has become effective.

The resolution was unanimously adopted.

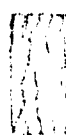


201-41-11
3-166-74

1002

PORATH


MICHIGAN
AVE.

EUGENE

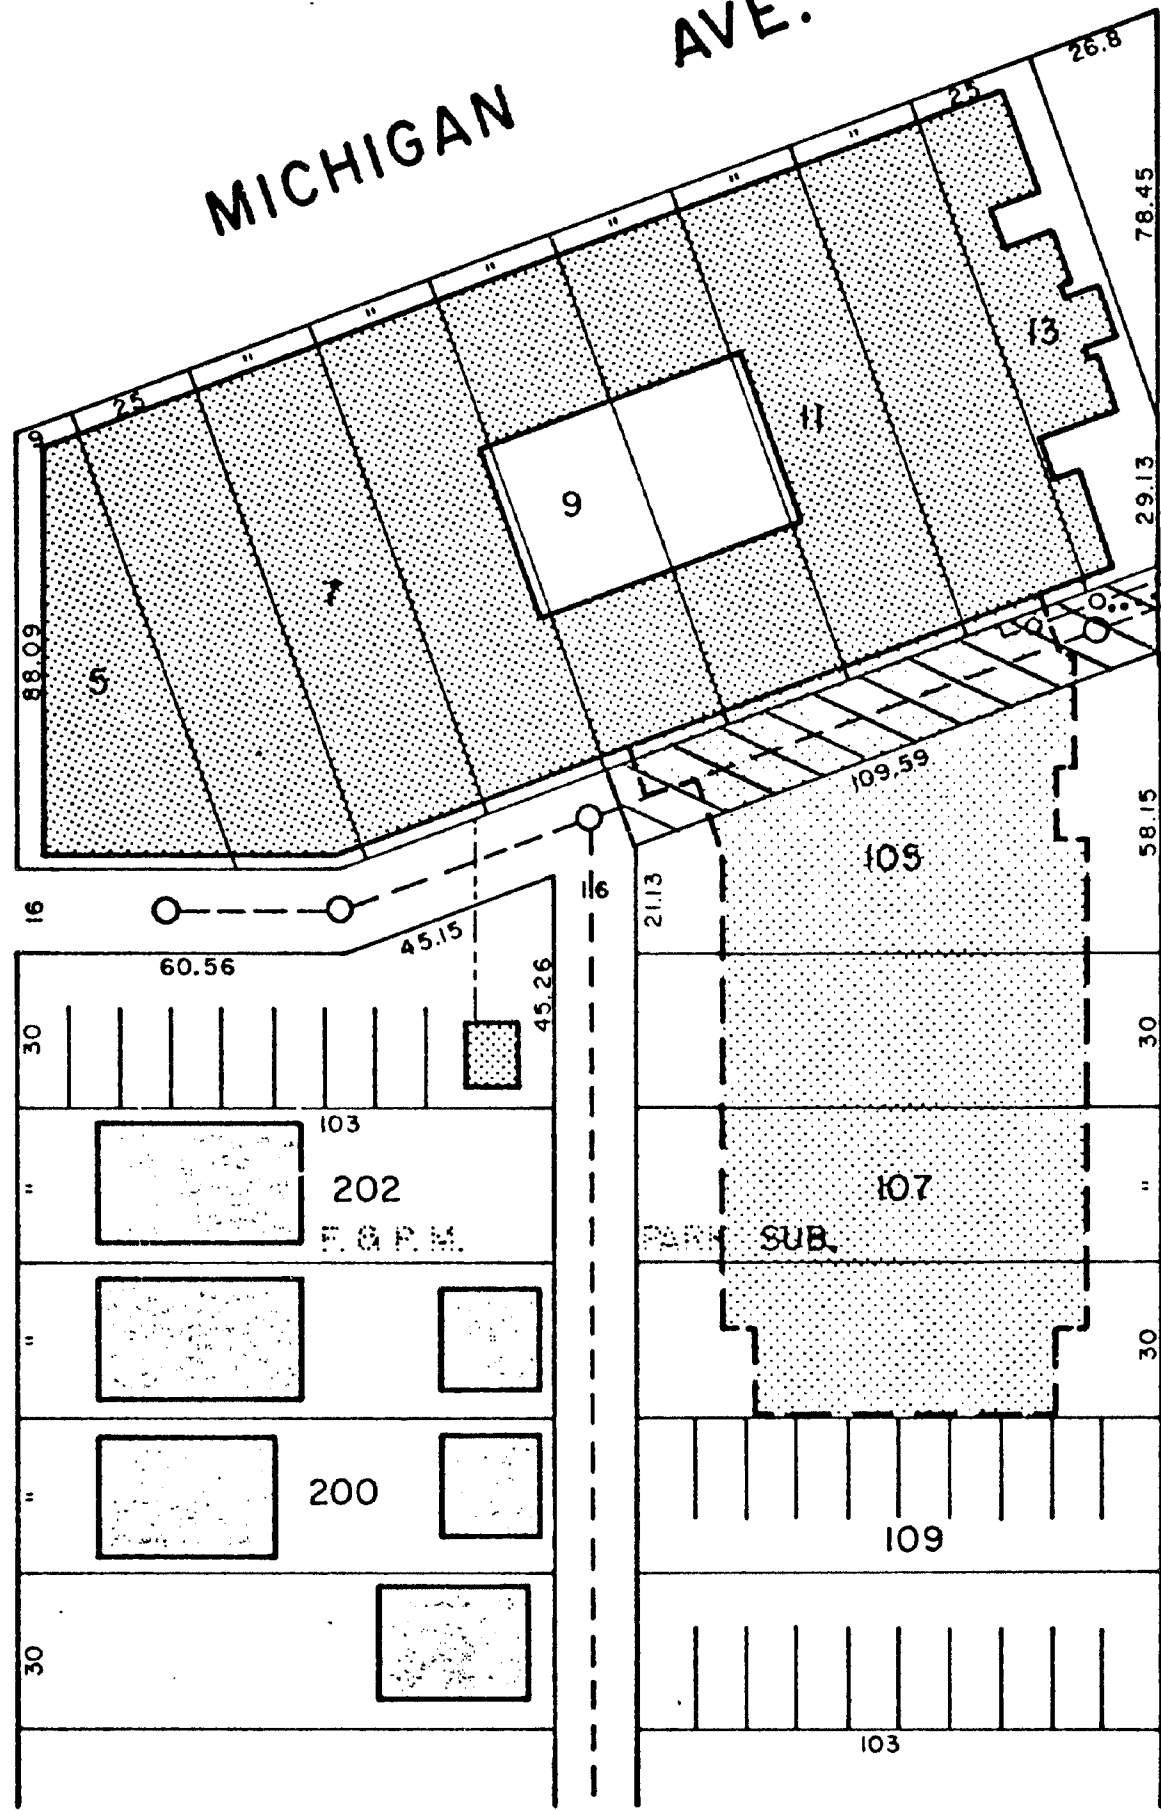

NOTE

- | | | | |
|-------|---------------|---|----------------------------|
| --○-- | SEWER LINE |  | RESIDENTIAL USE |
| —○— | GAS LINE |  | HOSPITAL |
| | ELECTRIC LINE |  | PROPOSED HOSPITAL ADDITION |
| ---- | OXYGEN LINE | | |

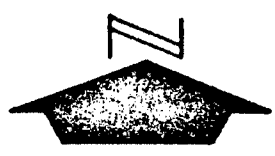

SCALE 1" = 50'	JANUARY, 1974	CASE NO.
DEARBORN CITY PLAN COMMISSION		1870

6556