
10021

"LIVINGSTONE'S SUBDIVISION"
OF PART OF
"QUARTER SECTION No 5859,"
"TEN THOUSAND ACRE TRACT"

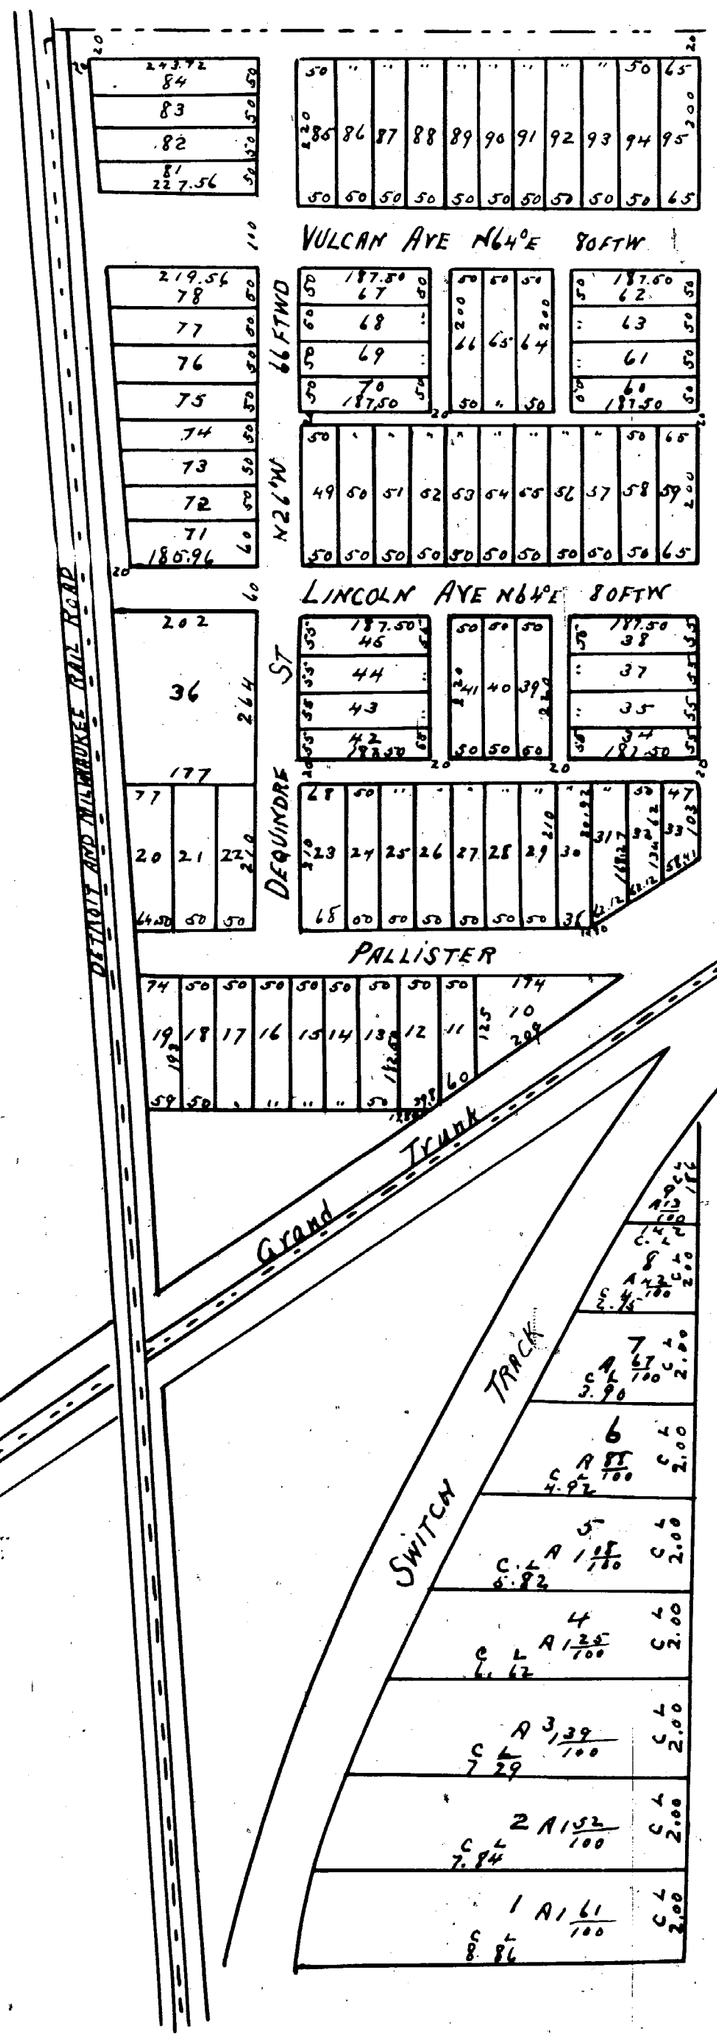

Reg's 1767.79 for order vacating Portion of Plat.

Received for record June 20th 1872 at 10½ o'clock A.M.
Alonzo Eaton Register

State of Michigan } On this 20th day of June A.D. 1872 personally appeared before
County of Wayne } me a notary public in and for said county John F Munro Surveyor Known to me
to be the person who certified the within plat and acknowledged the
same to be his free act and deed
Henry Campau
Notary Public
Wayne County
Michigan

I certify the above plat to be correct from survey Detroit June 15 1872
John F Munro Sur

Know all men by these presents that we W Livingstone Jr and Susan
Livingstone his wife of the City of Detroit do hereby adopt the within
plat and dedicate the use of the streets and alleys to the public
therein designated Witness my hand and seal this 22nd day of
June 1872 The same being designated Livingstone's Subdivision of
part of Quarter Section No 58-59 Ten Thousand Acre Tract
In presence of
Geo H Moore
Abraham Harris
W. Livingstone Jr
Susan Livingstone

State of Michigan } ss
County of Wayne }
On this 22nd day of June in
the year one thousand eight hundred and seventy two
before me personally came W Livingstone Jr. and
Susan Livingstone his wife who are known to me known
to be the individuals above named and who
executed the foregoing instrument and both
acknowledged that they executed the same
as their free act and deed And the said Susan
Livingstone on a private examination by me
separate and apart from her said husband
acknowledged that she executed the same
freely and without fear of or compulsion from any one
Geo H Moore
Notary Public
Wayne Co
Mich

This is to certify that the above plat has been
Compared with the original plat of record in the
office of Register of Deeds of Wayne County and
found to be a True copy of the Same
A.N. Millmarth
Surveyor

I hereby Certify that these plats are Correct Copies of the
plats now on record in the Register of Deeds office
being made under the supervision of the Auditor General
by tracing the plats on record and affixing thereto
Carefully compared Copies of the dedications and certificates
Dated this 29 day July 1910
John B La Fountain
Clerk And Gen Dept

"RATH'S RESUBDIVISION"
"OF LOTS 48, 49 54
"BETWEEN LOCUST & OTTAWA STREETS"
"LAFFERTY FARM"


I hereby certify the above plat to be Correct Eugene Robinson City Surveyor
Received for record Sept 24th 1872 at 11 O'clock A.M. Alonzo Eaton Register

Know all men by these presents that we Peter Raths and Mathias Raths of Detroit
Mich do hereby adopt the within plat of resubdivision of Lots 48, 49 and 54, between
Locust and Ottawa Streets Lafferty Farm Witness our hands and seals this 20th
day of September A.D. 1872
In presence of
Caleb Eaton
Henry Campau
Peter Raths
Mathias Raths

State of Michigan } ss On this 20th day of September 1872 appeared before
County of Wayne } me a notary public the above named Peter and
Mathias Raths known to me to be the persons who executed the above
and acknowledged the same to be their free act and deed
Henry Campau
Notary Public
Wayne Co
Mich

This is to certify that the above plat has been
Compared with the original plat of record in the
office of Register of Deeds of Wayne County and
found to be a true copy of the same
Surveyor

10022

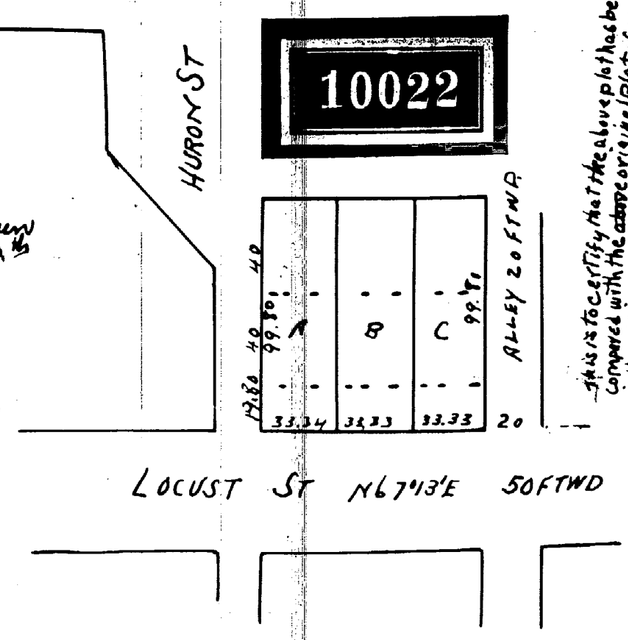

This is to certify that the above plat has been
compared with the original plat of record in the
office of the Register of Deeds of
Wayne County and found to be a true copy
of the same
A.N. Willmarth
Surveyor