10030

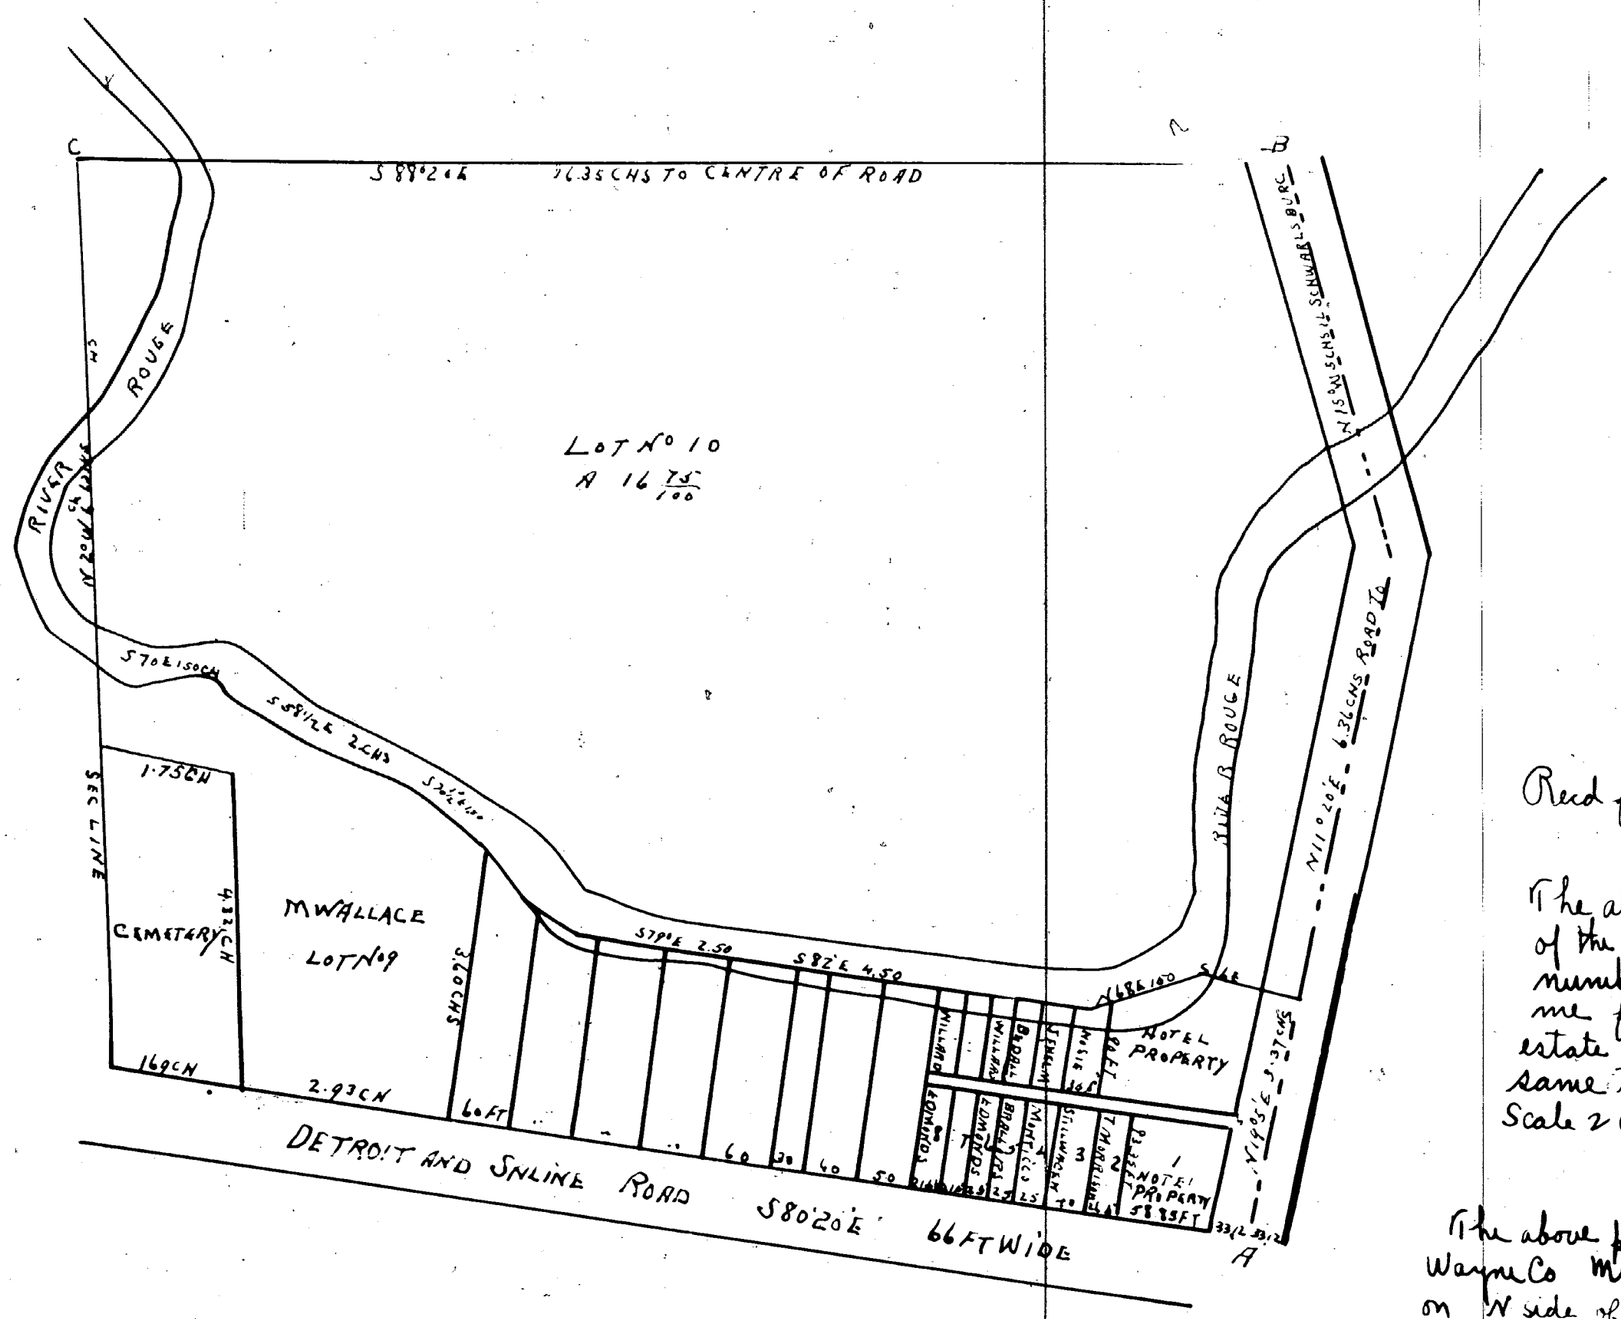

Bearings at Corners
A the SE Corner of Roberts Hotel water table bears N 63° 25' W 6½ chs and the NE Corner of B Corner stone and dwelling water table S 48° W 1.28½ ch.
B set a post
C Bitternut hickory 18 S 3° E .66½ hgnm 15 N 6½° W 31¼

This is To certify that the above plat has been compared with the original plat of record in the office of Register of Deeds of Wayne County and found to be a true copy of the same
A. N. Willmarth
Surveyor

RESUBDIVISION OF
LOTS 8. 9. AND 10
—.. BLOCK No 4 OF LOT No 3 ..—
—.. LAFFERTY FARM ..—
NORTH OF GRAND RIVER AVE

10031

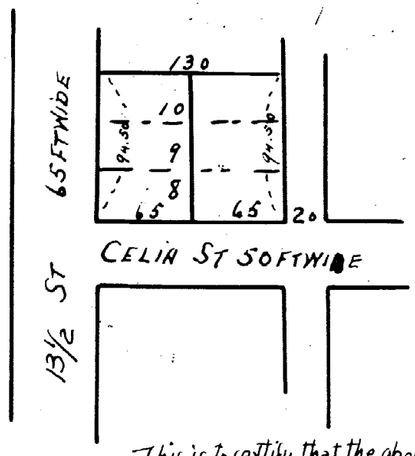

This is to certify that the above plat has been compared with the original plat of record in the office of Register of Deeds of Wayne County and found to be a true copy of the same
A. N. Willmarth
Surveyor

Recd for record March 15th 1872 at 11 O'clock A.M.
Alonzo Eaton Register

The above plat represents the survey and division of the Jonathan L Roberts Estate into lots and numbered as above with red ink as surveyed by me for James Jameson administrator of said estate Done Feby 8th and 9th A.D. 1872 I certify the same to be correct Var of needle allowed 4½ E
Scale 2 chs to an inch
A N Willmarth
Co Surveyor of Wayne Co Mich

The above property is situate in the Village of Wayne Wayne Co Mich in SW¼ of Section 28 in T 2 S of R 9 E on N side of the road and Detroit Plank Road
A N Willmarth
Co Surv

Know all men by these presents that I James Jameson. Administrator of the Estate of Jonathan L. Roberts deceased do hereby present this plat for record and do hereby adopt the same Witness my hand and seal this 15th day of March A.D. 1872
In presence of
Henry Campau
John B Campau
James Jameson administrator
of the Estate of J L. Roberts

State of Michigan } ss on this 15th day of March 1872 personally
County of Wayne } appeared before me a Notary public in and for Said County James Jameson Known to me to be the person described in and who executed the above and acknowledged the same to be his free act and deed as Administrator of the estate of Jonathan L. Roberts deceased.

Henry Campau Notary Public
Wayne Co Mich.

I hereby certify that these plats are correct copies of the plats now on record in the Register of Deeds office being made under the supervision of the Auditor General by tracing the plats on record and affixing thereto carefully compared copy of the dedications and certificates.
Dated this 26th day of July 1910
John B La Fountain
Clerk And Gen Dept.

I hereby certify the above plat to be correct
Received for record May 4th 1872 at 12 O'clock m.
Alonzo Eaton Register

Know all men by these presents that I Geo W. Buffum do present for record the within plat of Re subdivision of lots 8. 9 and 10 of block 4 of Lot 3 Lafferty Farm. North of G.R. Ave Detroit for the purpose of having the same recorded according to law Dated May 4th 1872
Geo W Buffum
In presence of
Alonzo Eaton
Henry Campau

State of Michigan } ss On this 4th day of May 1872 before me a Notary
County of Wayne } Public for said County personally appeared George W Buffum Known to me to be the person who executed the above and acknowledged the same to be his free act and deed
Alonzo Eaton
Notary Public
Wayne Co Mich