ClibPDF - www.fastio.com

10032

ROEHMS SUBDIVISION
OF PART OF THE
BREVOORT FARM
BEING PART OF THE
NORTH 47 ACRES OF THE EAST 5/12
OF P.C. Nº20

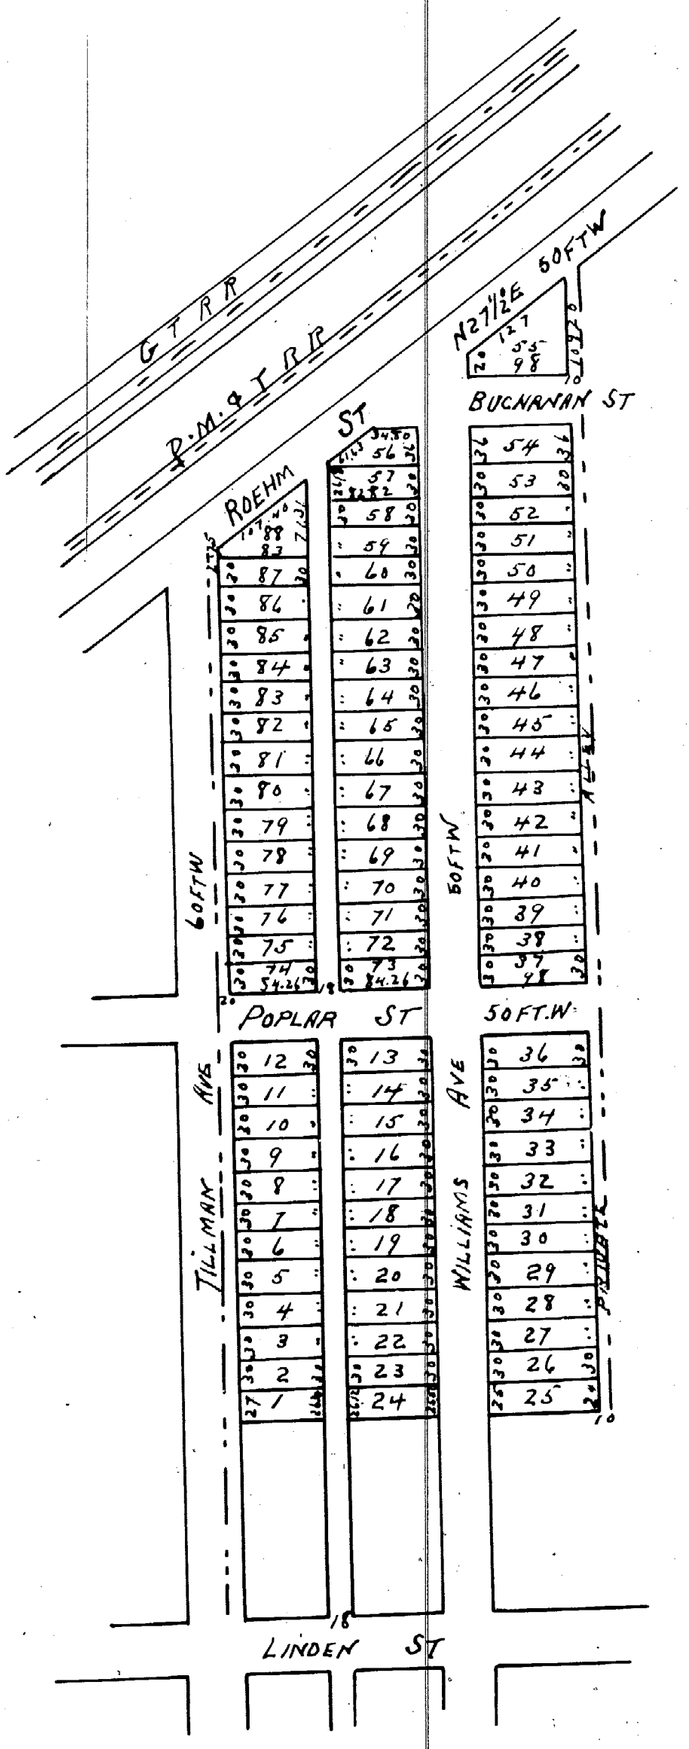

Received for record May 20th 1872 at 8 o clock A.M.
Alonzo Eaton Register

The above is correct from actual survey Detroit April 26th 1872
John F. Munro Surv

Correct and in accordance with the general plan of city
Eugene Robinson City Surveyor

approved May 6th 1872 J.V. Ford Comm's on
Emory Wendell } plan of the City

Know all men by these presents that we William F Rochm Augustus F Rochm Charles G Rochm John George Rochm Louis Rochm Richard Rochm Mary Gebhart and Christina Barbara Melow owners and proprietors of the lots and premises described in the within plan do hereby dedicate the streets and alleys therein named as described to the use and benefit of the public forever Witness where of we have hereunto set our hands this 8th day of May A.D. 1872

William F Rochm
Charles G Rochm
Augustus F Rochm
Mary Gebhart
Christine B Melow
Louis Rochm
Richard Rochm

State of Michigan } ss
Wayne County }

On this seventh day of May A.D 1872 before me a Notary Public in and for said County personally appeared the above named William F Rochm Augustus F Rochm. Richard Rochm Charles G Rochm John Geo Rochm Louis Rochm Mary Gebhart, Christine Barbara Melow Known to be the persons who executed the dedication of the within plat and acknowledged the same to be their free act and deed: and the said Mary Gebhart wife of Christian Gebhart and Christine Barbara Melow wife of Adolph Melow being by me privately examined by me seperate and apart from their respective husbands acknowledged that they executed the same freely without any fear or compulsion from any one

Chas N Borgman
Notary Public
Wayne County
Michigan

This is to certify that the above plat has been compared with the original plat of record in the office of Register of Deeds of Wayne County and found to be a True copy of the same
A. N. Willmarth
Surveyor

I hereby certify that these plats are correct copies of the plats now on record in the Register of Deeds office being made under the supervision of the Auditor General by tracing the plats on record and affixing thereto carefully compared copies of the dedications and certificates.
Dated this 27th day of July

John B La Fountain
Clerk And Gen Dept

B.M. DAVIS SUBDIVISION
OF PART OF P.C. Nº 77. LYING NORTH OF THE DIX ROAD AND BETWEEN LOTS Nº 7, 8, 9 & 10 OF DANIEL SCOTTENS SUBDN OF SAID CLAIM AND BETWEEN INDIAN AND VINEWOOD AVENUES SPRINGWELLS, WAYNE COUNTY, MICHIGAN

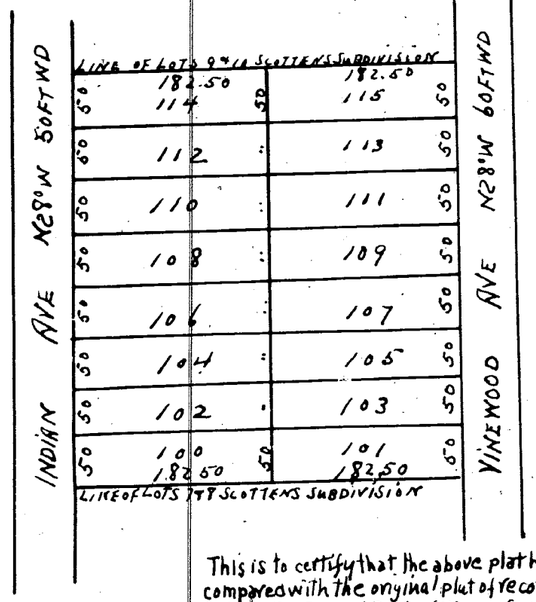

This is to certify that the above plat has been compared with the original plat of record in the office of Register of Deeds of Wayne County and found to be a True copy of the same
A. N. Willmarth
Surveyor

10033

The above plat is correct Detroit June 11th 1872
John F Munro Surv.

Received for record June 12th 1872 at 5 1/2 o'clock P.M.
Alonzo Eaton Register

Know all men by these presents that I Benjamin M Davis of Detroit Michigan have caused the annexed plat of B.M. Davis Subdn of part of P.C. No 77 lying north of Dix Road and between Lots No 7. 8. 9 and 10 of Daniel Scotten's Subdn. of said claim and between Indian and Vinewood Avenues Springwells Wayne Co Michigan to be made by John F Munro Surveyor and do hereby adopt and dedicate the same as also the streets therein laid out on said plat Witness my hand and seal this 12th day of June A.D. 1872
In presence of
Alonzo Eaton
Henry Compau
Benjamin M. Davis

State of Michigan } ss
County of Wayne } On this 12th day of June A.D. 1872 before me a Notary Public in and for said County personally appeared the above named Benjamin M Davis Known to me to be the person who executed the above and acknowledged the same to be his free act and deed also appears at the same time John F Munro Surveyor who certified to the above plat and acknowledged the same to be his free act and deed

Alonzo Eaton - Notary Public
Wayne County Michigan