

OF PART OF THE

— MELDRUM AND BEAUFAIT FARMS. —

Revised for record April 27th 1872 at 11 o'clock a.m.
Always eaten Oreganus

Ernest Robinson City Manager

County of Wayne } as on this twenty third day of April A.D. 1872 before me a
State of Michigan } Notary Public in and for said County, personally appeared
Amos E. Russell, known to me to be the person who executed the annexed
addition of a part of the original division of the Madagam and Beagash
Homes as herein stated with other and several parcels in agricultural
Homes who being examined by me separately and apart from the numerous
acknowledged that all executed the same fully and without any fraud or

Anna E Russell

Notary Public
W. J. W. W. W. W.
Michigan

many names } Geo N Russell }

compulsory from any one

I have been told that the plates are enough copies of the plates now on record in the Register of Deeds office being made under the supervision of the Auditor General by tracing the plate ordered and affixing these carefully compared copies of the dedication

10 and three 28th day of July 1910
and certificate
John B. LaFontaine

John B LaFontaine
John A. and Son Depts

For recubitation of lot from
152 to 161. See above 2 page
21 Plate

187 21 Plate

SUBDIVISION OF THE

FILED OF S.W. 4 SEC 2 TISRAIE

Received for Record Apr 26 1872
at 10¹/₄ o'clock A.M.
Along Eaton Angles

of kindly critics that this plan
represents the highest achievement of the
book-club of the North-west quarter of Nelson
Island, 1500 ft of range above sea
level made by me from actual survey and
collection. (Signed) April 10th 1872

Knew all men by those presents that a
City Dixon do present for need the
within plot of the south half of the east
west quarter of section two (2) town one
south of range eleven past we security much for the
purpose of having the same recorded according
to law dated this 10 April 1872

John Dixon
City Dixon

Henry Compton }
John B Compton }



State of Michigan }
County of Wayne }
On this 26 day of April 1872 before me a Notary
public for said County, personally appeared Olin Barton known to
me to be the same person who executed the above and acknowledged
the same to be his free act and deed.

This is to certify that the above plat has been compared with the original plat record in the office of Register of Deeds of Wayne County and found to be a true copy of the same.

Henry Campbell
Notary Public
Wayne County
Michigan

This is to certify that the above plat has been compared with the original plat of record in the office of the Register of Deeds of Wayne County and found to be a true copy of the same.

A. H. Willmarth
 Surveyor

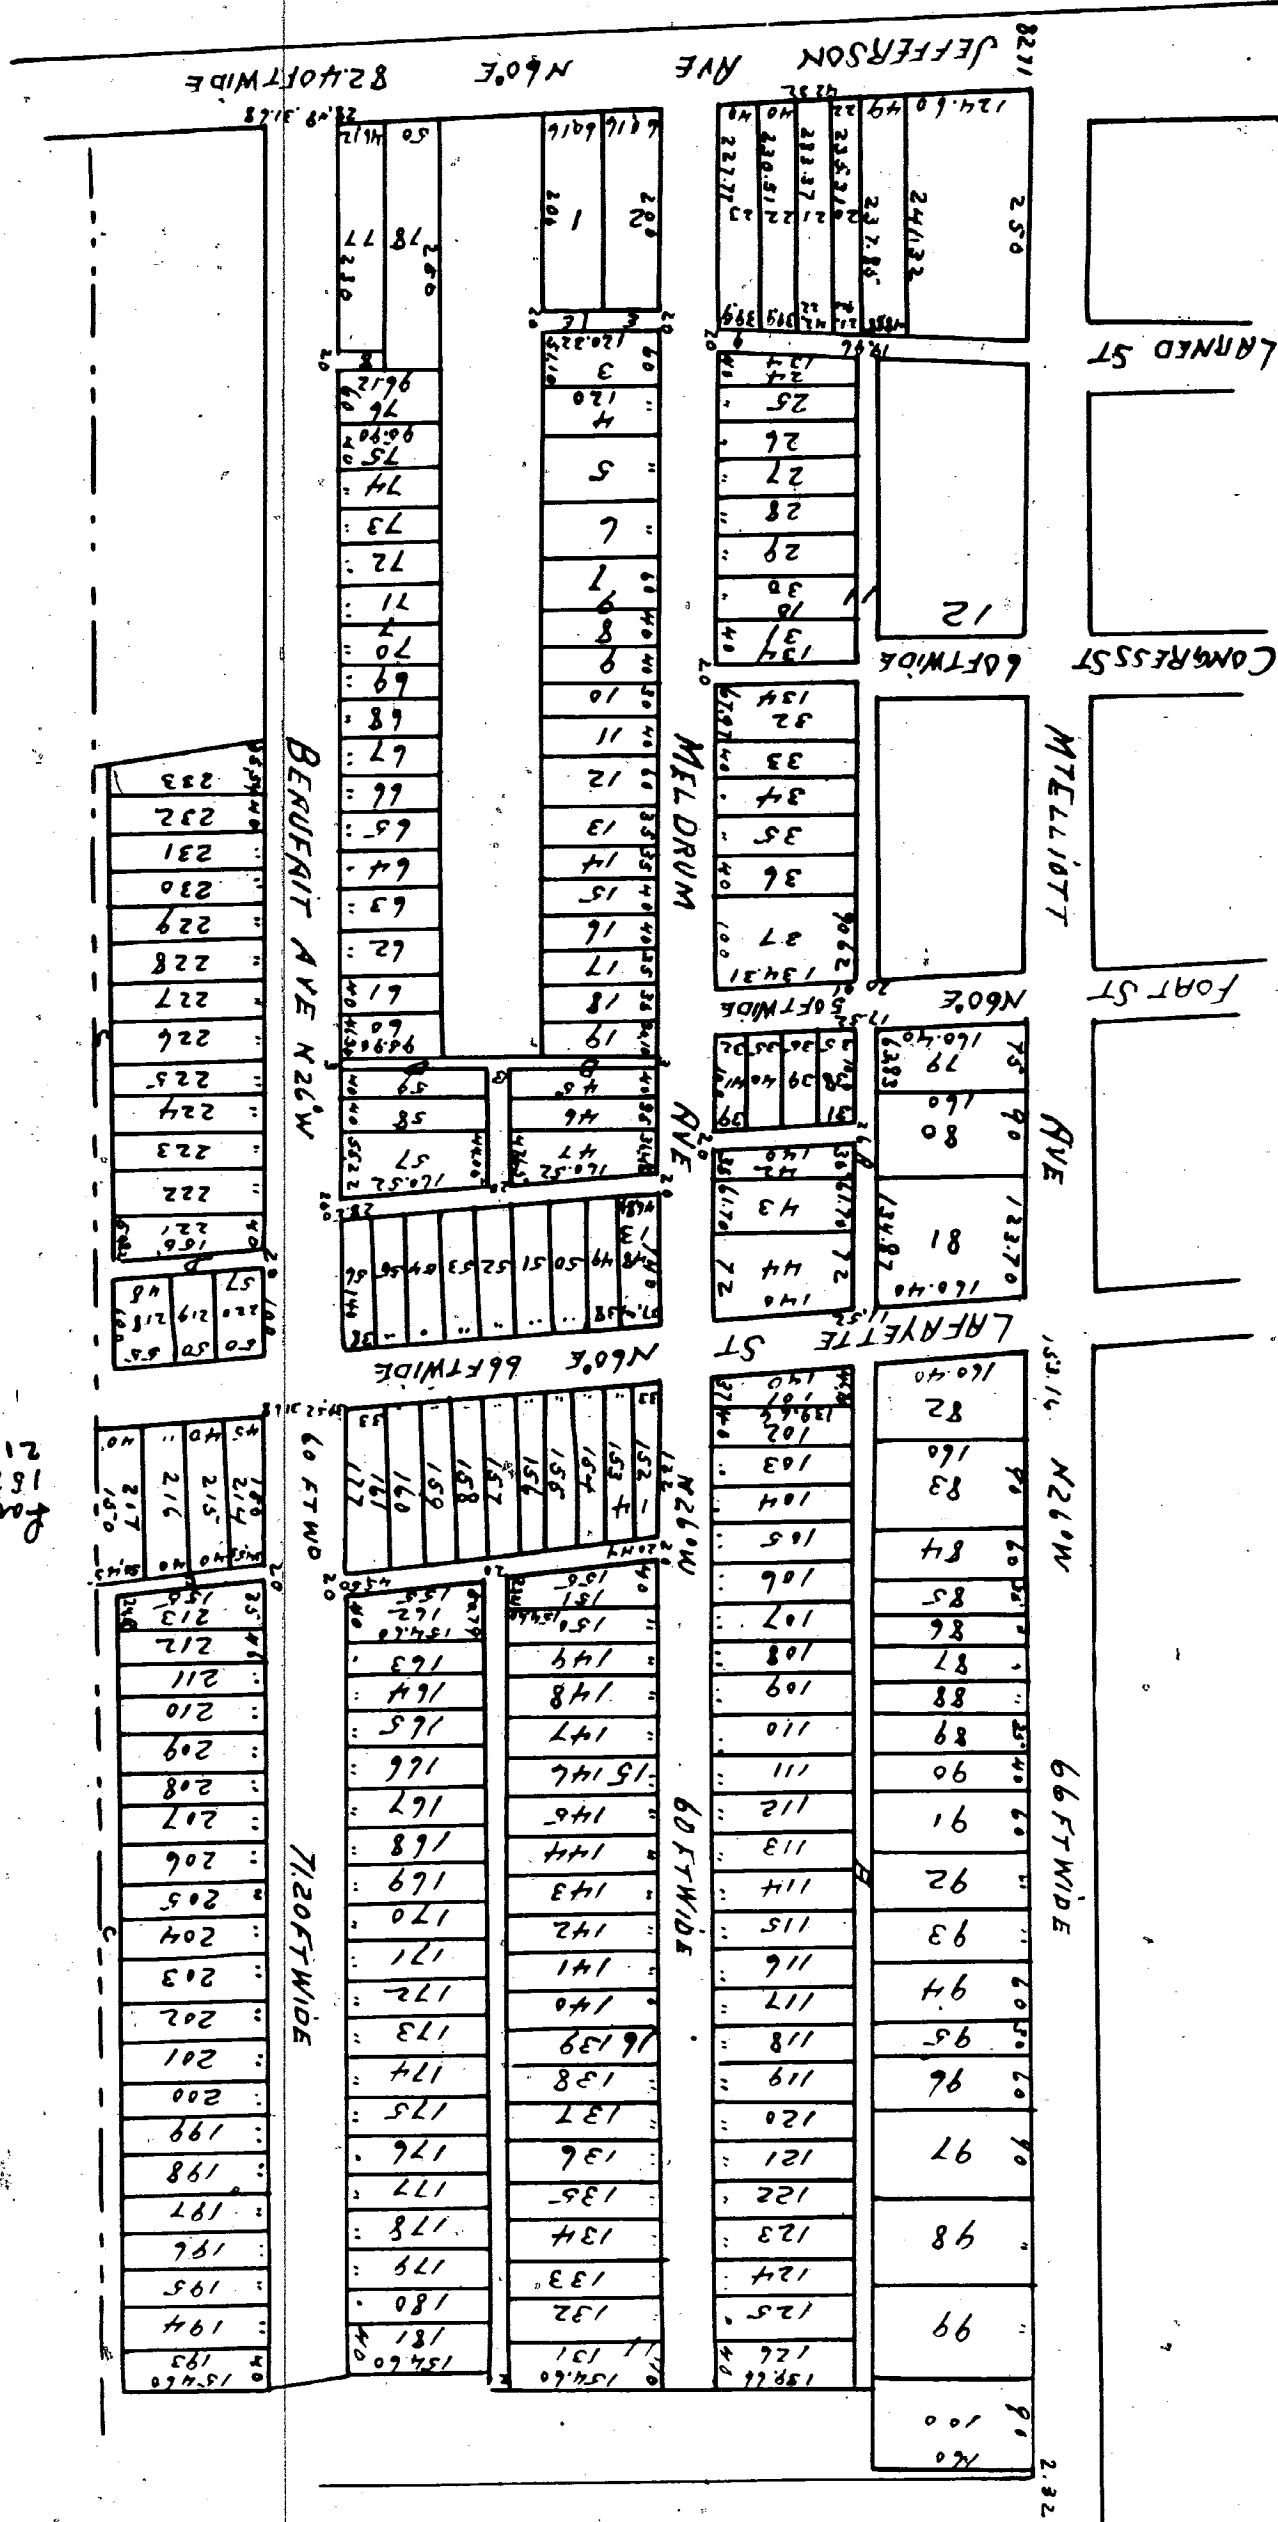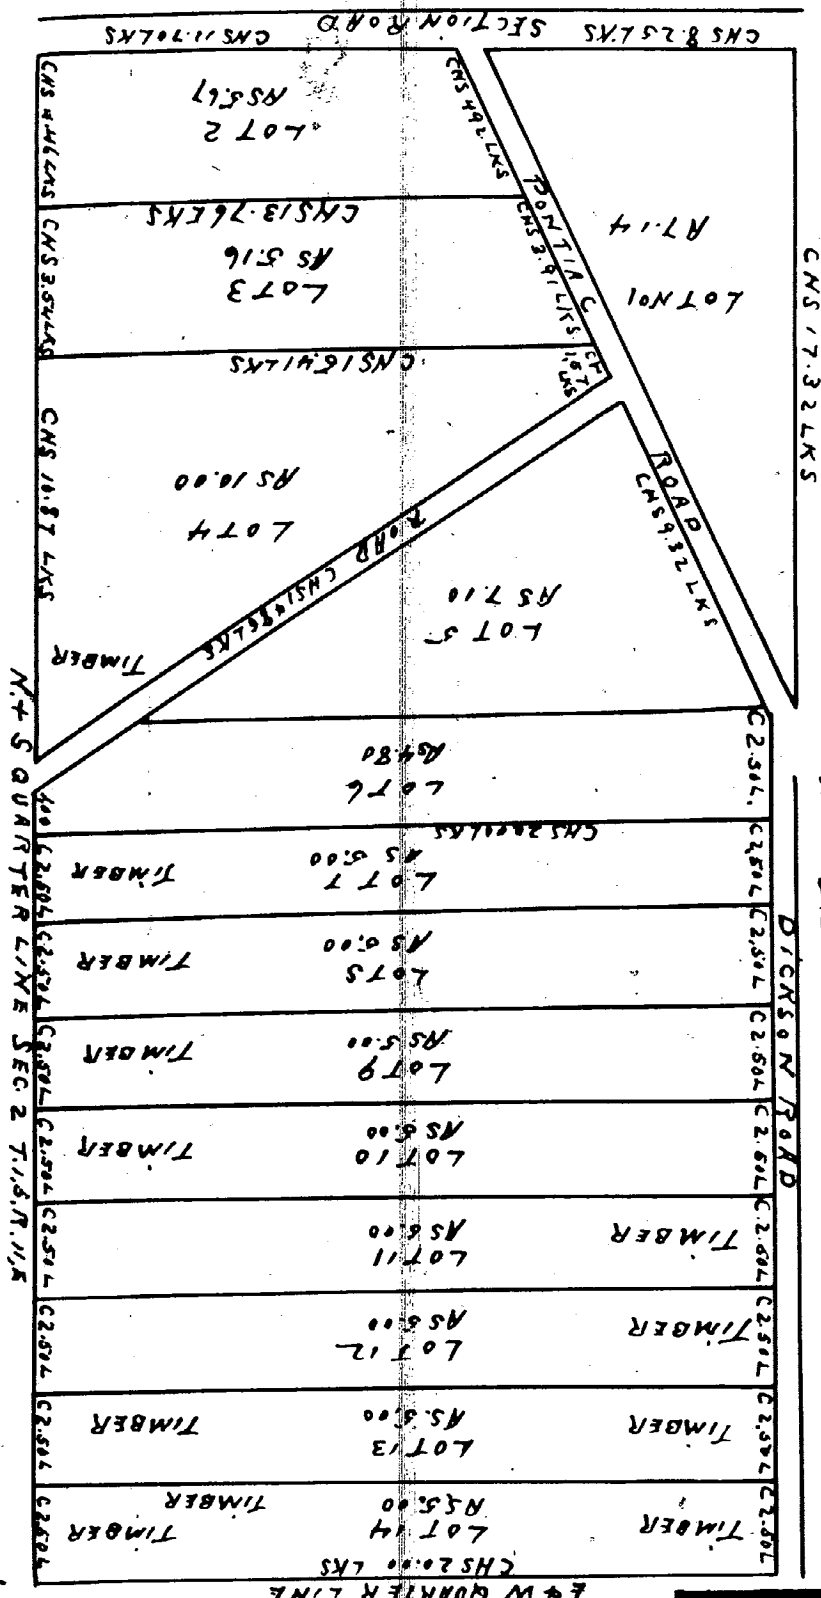

10035