


SUBDIVISION

OF PART OF THE

MELDRUM AND BEAUFAIT FARMS.

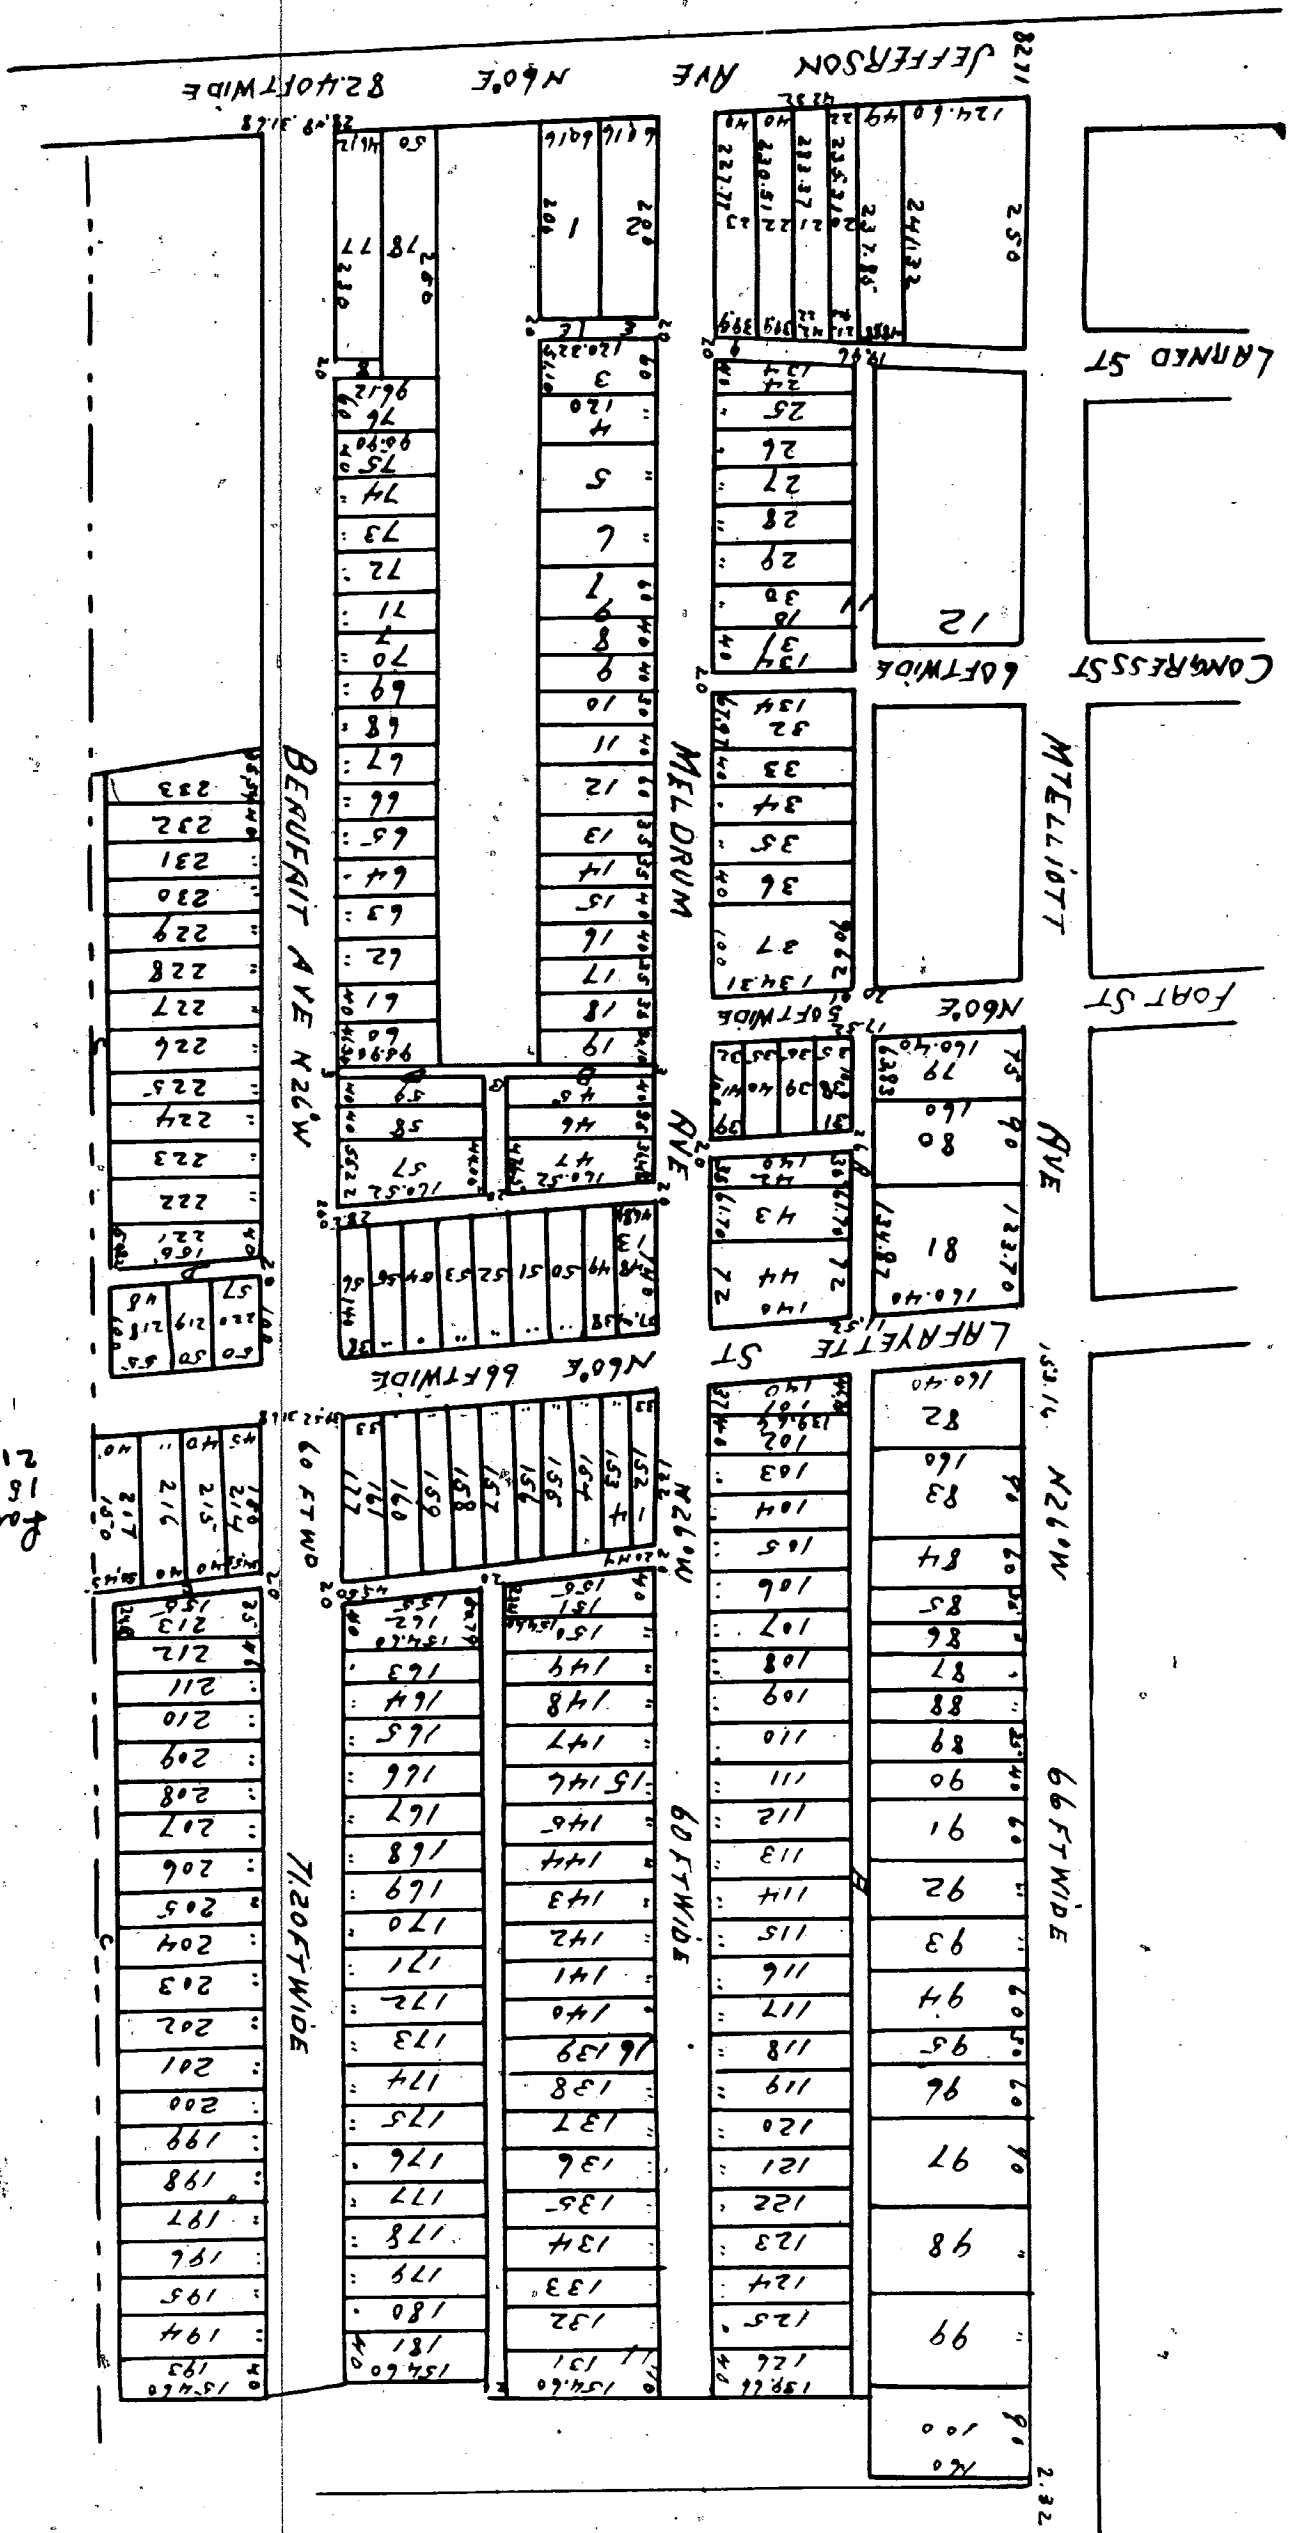

This is to certify that the above plat has been compared with the original plat recorded in the office of the Register of Deeds of Wayne County and found to be a true copy of the same.

A. H. Willmarth
Surveyor

State of Michigan }
County of Wayne }
On the 26 April 1872 before me a Notary Public for said County, personally appeared John B. Campbell known to me to be the same person who executed the above and acknowledged

John B. Campbell
Notary Public
Wayne County
Michigan

Record for Record of 26 April 1872
at 10 o'clock A.M. Along Eaton Register
of Public Utility that this plat represents the subdivision of the south half of the south west quarter of section two (2) town one north range four (4) East and made by me from actual survey and calculation begun April 10th 1872

I know all men by their names that the City of Detroit do present for record the within plat of the south half of the south west quarter of section two (2) town one north range four (4) East and made by me from actual survey and calculation begun April 10th 1872

to have dated this 26 April 1872 in presence of John B. Campbell

10035

SUBDIVISION OF THE

E 1/2 OF S.W. 1/4 SEC 2 T 18 N R 4 E


Record for record April 27th 1872 at 11 o'clock A.M.
Along Eaton Register
of Public Utility that the above to be correct

Engine Robinson City Surveyor

County of Wayne }
State of Michigan }
On the 26 April 1872 before me a Notary Public for said County, personally appeared Anna E. Russell known to me to be the same person who executed the above and acknowledged that she executed the same freely and without fraud or duress or being examined by me separately and apart from her husband

Anna E. Russell
Notary Public
Wayne County
Michigan

John B. Beaufait
John and Ten Debt

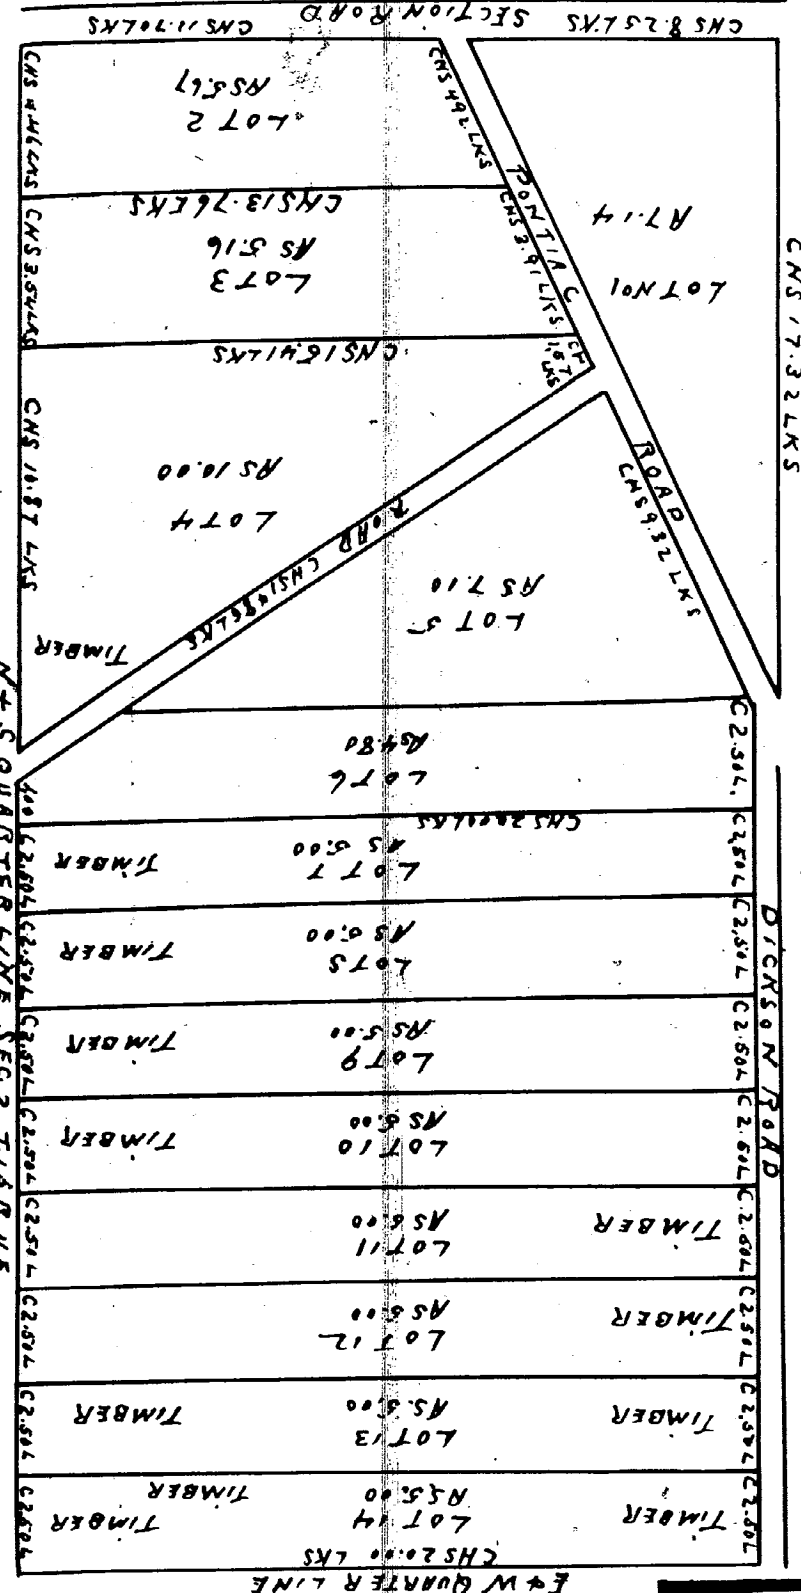

This is to certify that the above plat has been compared with the original plat recorded in the office of the Register of Deeds of Wayne County and found to be a true copy of the same.

A. H. Willmarth
Surveyor