



SUBDIVISION OF LOT NO. 4
OF THE SUBDIVISION OF
P.C. 114-453.

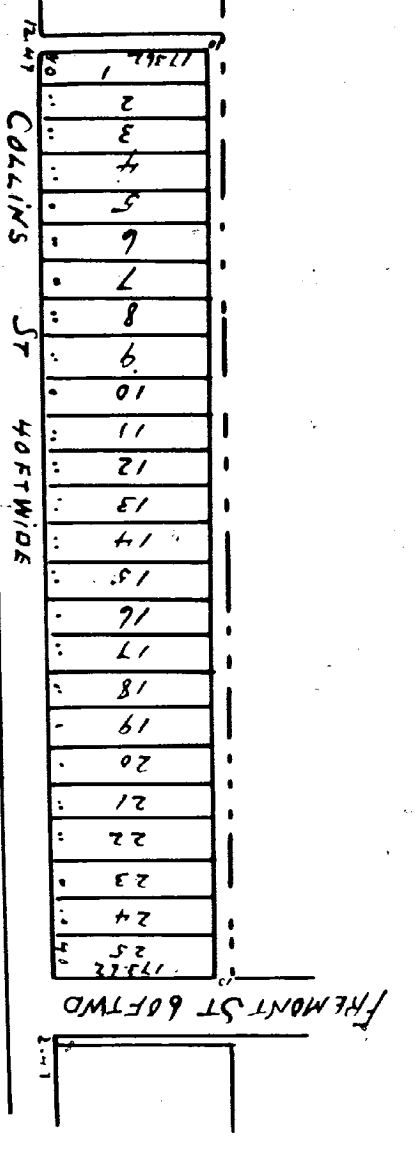

SUBDIVISION OF THE
HAGGERTY LOT.
LAFFERTY FARM.

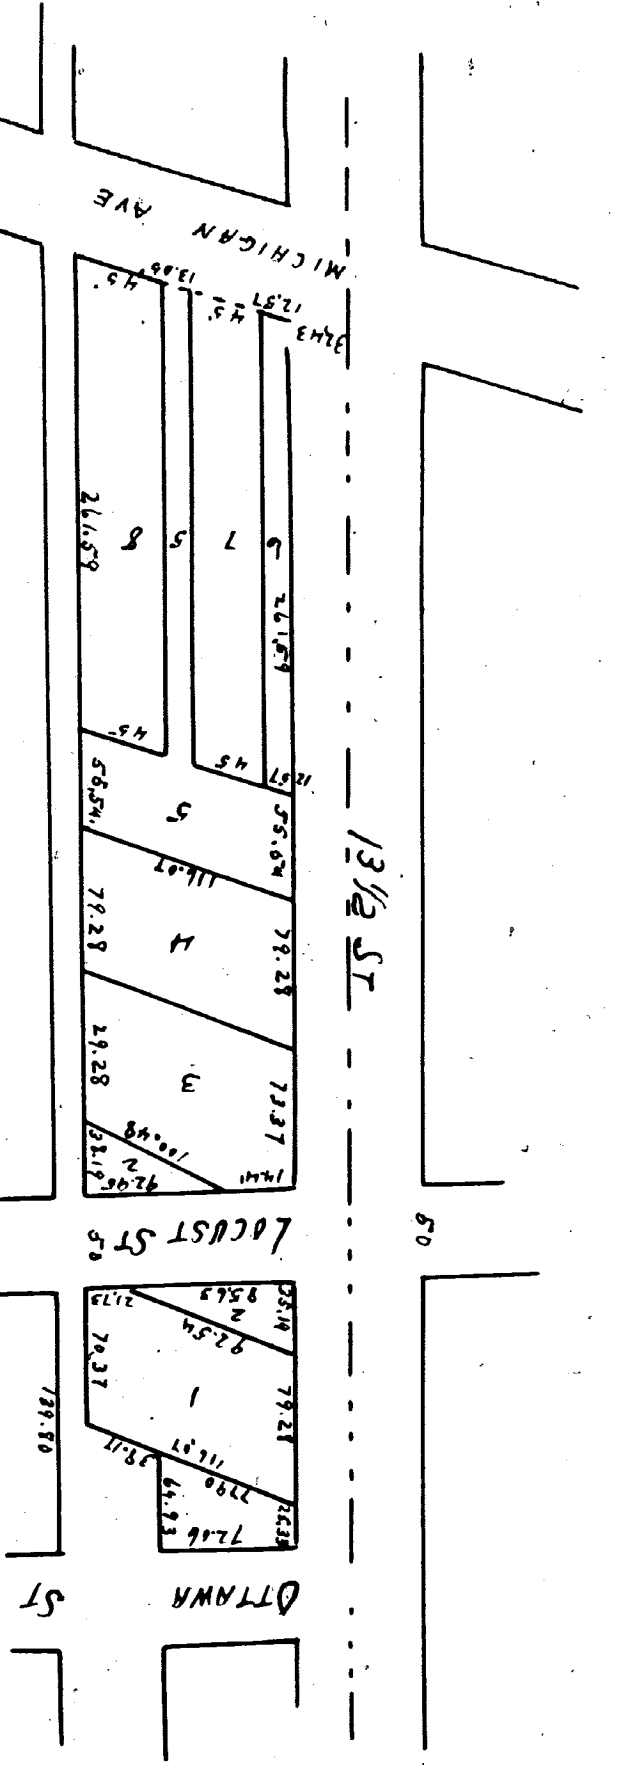

This is to certify that the above plat has been compared with the original plat of record in the office of the Register of Deeds of Wayne County and found to be a true copy of the same.
A. H. Willmarth
Surveyor

I hereby certify that these three plats are correct copies of the plat now on record in the Register of Deeds office being made under the supervision of the Auditor General by having the plats on record and approving them carefully compared copies of the dedication and certificate dated this 28th day of July 1910 John B. Hamilton Clerk of the Court

I hereby certify the above plat to be correct
(Stamp 50)
Along Eaton Register
City Surveyor

Know all men by these presents that we John A. Baume and Bonilla A. Baume of the Township of North Wayne County Michigan and we do hereby present this plat to be made the within plat of subdivision of Lot 4 of the subdivision of P.C. 114-453 in the Township of North Wayne County Michigan and we do hereby present this plat for record and dedicate the above and all appurtenances to the same and we agree the execution of said plat and all appurtenances to the same shall be discontinued by law. Witness our hands and seals this 12th day of April A.D. 1870

John A. Baume
Bonilla A. Baume

Along Eaton Register
City Surveyor

WARD'S SUBDIVISION.
OF PART OF THE
LORANGER FARM.

Read for Record April 18th 1870 at 11 1/2 o'clock a.m.
Along Eaton Register


I hereby certify the above plat to be correct Eugene Robinson City Surveyor
Approved June 31, 1870
E. J. Smith & Son Found Com on On of City

Know all men by these presents that I, E. J. Smith & Son do hereby present this plat of the subdivision of the Lorraine Farm for record and dedicate the same and all appurtenances to the same

State of Michigan
County of Wayne
In this County North of December 1st 1869 before me a Notary Public in and for said County E. J. Smith & Son personally appeared before me a Notary Public in and for said County E. J. Smith & Son who stated the above and acknowledged the same to be his free act and deed

John B. Baume
Notary Public
Wayne County
Michigan

This is to certify that the above plat has been compared with the original plat of record in the office of the Register of Deeds of Wayne County and found to be a true copy of the same.
A. H. Willmarth
Surveyor

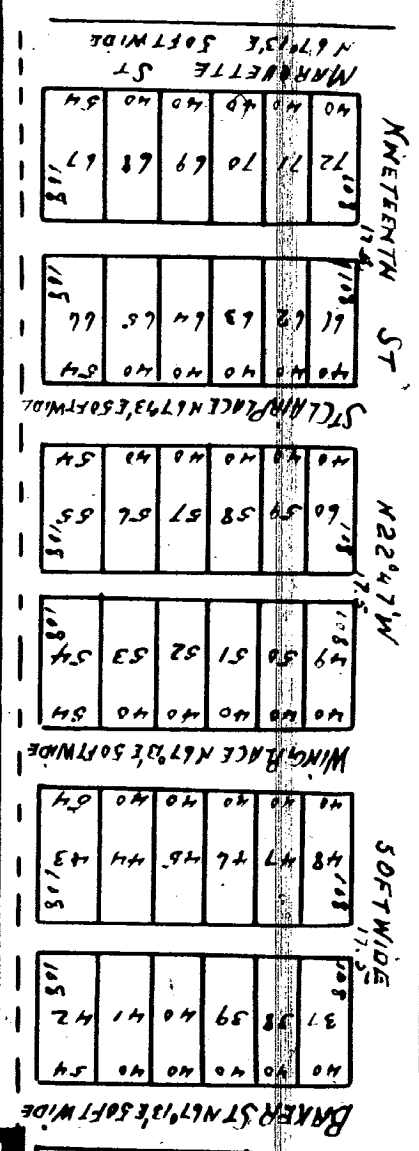

Read for Record May 17th 1870 at 9 1/2 o'clock A.M. Along Eaton Register
I hereby certify the above to be correct Eugene Robinson City Surveyor
(Stamp 50)
Approved March 21, 1870
M. J. Robinson & Son

State of Michigan
County of Wayne
I know all men by these presents that I, Eugene Robinson do hereby present this plat of the subdivision of the Koffsky Farm for record and dedicate the same and all appurtenances to the same

State of Michigan
County of Wayne
In this County North of December 1st 1869 before me a Notary Public in and for said County Eugene Robinson personally appeared before me a Notary Public in and for said County Eugene Robinson who stated the above and acknowledged the same to be his free act and deed

John B. Baume
Notary Public
Wayne County
Michigan

This is to certify that the above plat has been compared with the original plat of record in the office of the Register of Deeds of Wayne County and found to be a true copy of the same.
A. H. Willmarth
Surveyor