PLAT
OF "A.D. WRIGHT'S ADDITION"
TO THE VILLAGE OF BELDEN
MICH.

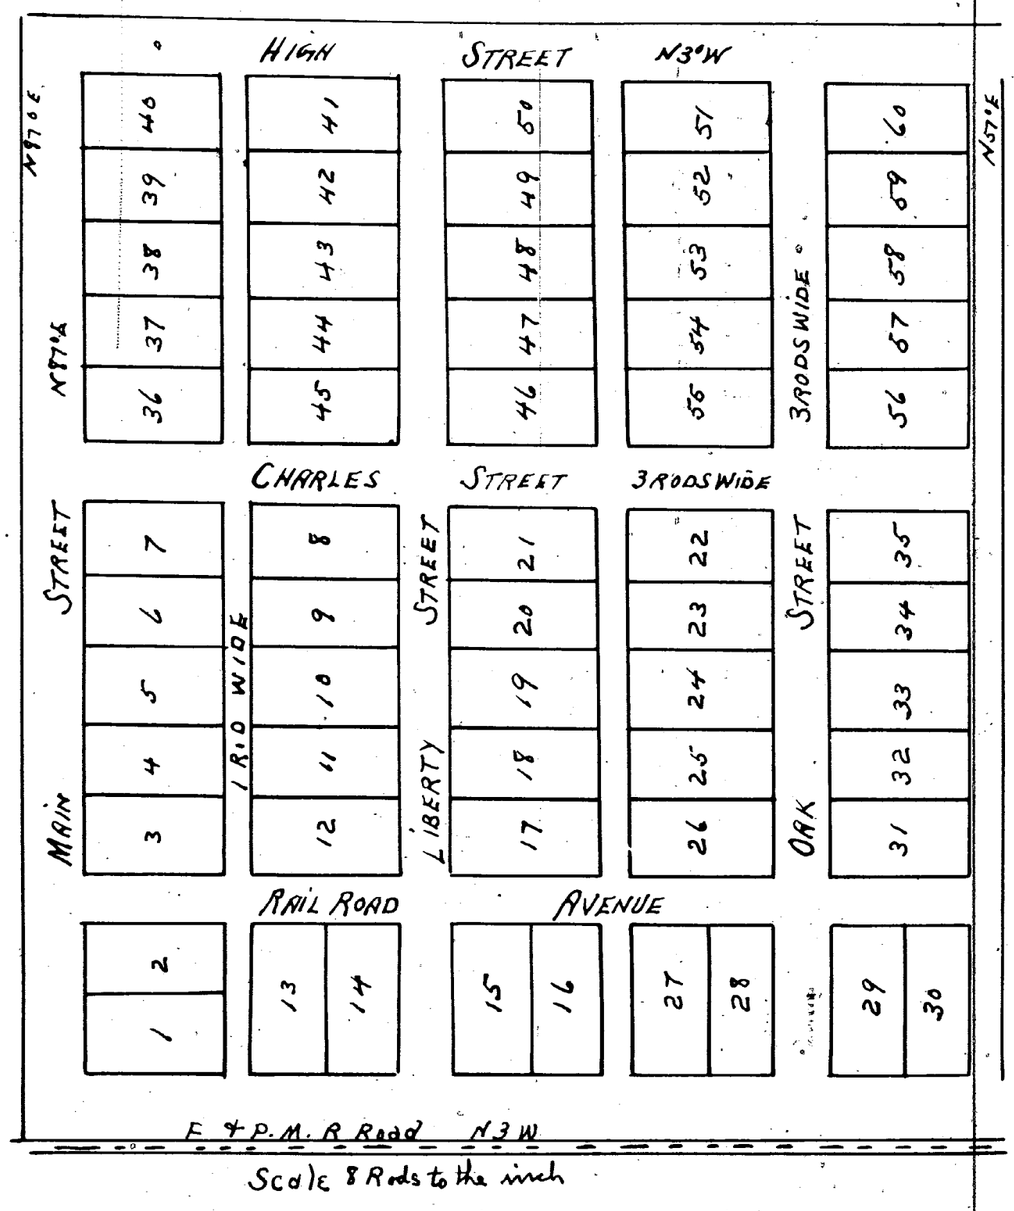

Received for Record May 27 1872 at 10 O clock A.M.
Alonzo Eaton Register

State of Michigan } ss Be it remembered that we A D Wright and M.E.
Wayne County } Wright his wife of the Village of Belden in Wayne County aforesaid who are the proprietors of the land laid out as the within plat represents or described in the within plat of an addition to the Village of Belden in said County to be known and designated as Wrights addition to the Village of Belden and that we do in conformity to the laws of the state of Michigan give grant and dedicate to the public all streets and alleys therein laid out and represented In witness whereof we have hereunto set our hands and seals this 25 day of april A.D. 1872
in presence of
John Hope
Jennie Kidd
A Amanda D. Wright
Melvia D Wright

State of Michigan } ss
Wayne County } On this twenty fifth day of April in the year one thousand eight hundred and seventy two before me the subscriber a Justice of the Peace for said county personally appeared A.D. Wright and M.E. Wright to me known to be the same persons described in and who executed the within instrument who severally acknowledged the same to be their free act and deed and the said M.E. Wright on a private examination by me separate and apart from her said husband acknowledged that she executed the same freely and without any fear of or compulsion from any one
John Hope Justice of the Peace
Wayne County Michigan

State of Michigan } ss
County of Wayne } On this eighth day of April A.D. 1872 personally appeared before me the subscriber a Justice of the Peace in and for the said County Mr. E.A. Shaw who acknowledged that he surveyed the land as the within plat represents and that the lots streets and alleys are as there platted and is to be known as Wrights Additions to the Village of Belden in Wayne County aforesaid and situated in the North west Corner of N.W. 1/4 of S.E. 1/4 of section 29 Town 4 South of Range 9 East
Joseph a Pierson
Justice of the Peace

This is To certify that the above plat has been Compared with the original plat of record in the office of Register of Deeds of Wayne County and found to be a true copy of the same.
A. H. Willmarth
Surveyor

I hereby Certify that these plats are correct Copies of the plats now on record in the Register of Deeds office being made under the supervision of the Auditor General by tracing the plats on record and affixing thereto carefully Compared copies of the dedications and certificates
Dated this 27th day of July 1910
John B La Fountain
Clerk And Gen Dept

SUBDIVISION OF
BLOCKS No 110. 131.
CITY OF WYANDOTTE

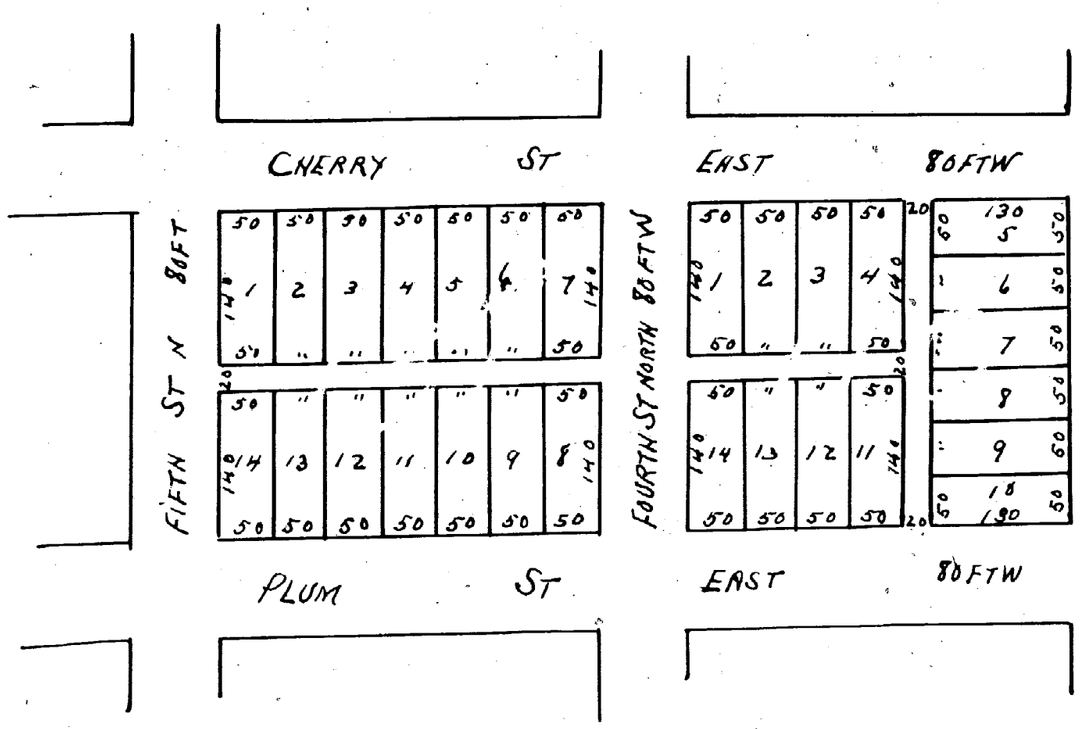

I certify the above plat to be correct from Survey Detroit May 7th 1872 John f Munro Surv.
Received for record June 28th 1872 at 3 1/2 O'Clock P. M.
Alonzo Eaton Register

Know all men by these presents that we Chas M Garrison administrator and Elizabeth Aubry administratrix of the Estate of L.C. Aubry deceased all of Wayne County Michigan have caused the within plat of blocks No 110. 131. in the City of Wyandotte Wayne County Michigan to be made and do hereby dedicate the streets and alleys therein to public use. Witness our hands and seals this 28th day of June A.D. 1872
In presence of
Henry Campeau
Alonzo Eaton
C. M. Garrison
administrator of the estate of L.C. Aubry
Mrs. Elizabeth Aubry
administratrix of L.C. Aubry

State of Michigan } ss
County of Wayne } On this 28th day of June A.D. 1872 before me a Notary Public in and for said County personally appeared Chas M Garrison and Elizabeth Aubry administratrix of the estate of L C Aubry deceased known to me to be the persons who executed the above and acknowledged the same to be their free act and deed and also appeared at the same time John f Munro Surveyor who also acknowledged that he attached to said plat and that the same is his free act and deed
Alonzo Eaton
Notary Public
Wayne County
Michigan

This is to certify that the above plat has been compared with the original plat of record in the office of Register of Deeds of Wayne County and found to be a true copy of the same
A. H. Willmarth
Surveyor