
SUBDIVISION
"OF PART OF OUT LOT No 1"
BETWEEN BAKER ST & M.C.R.R.
"LAFFERTY FARM"

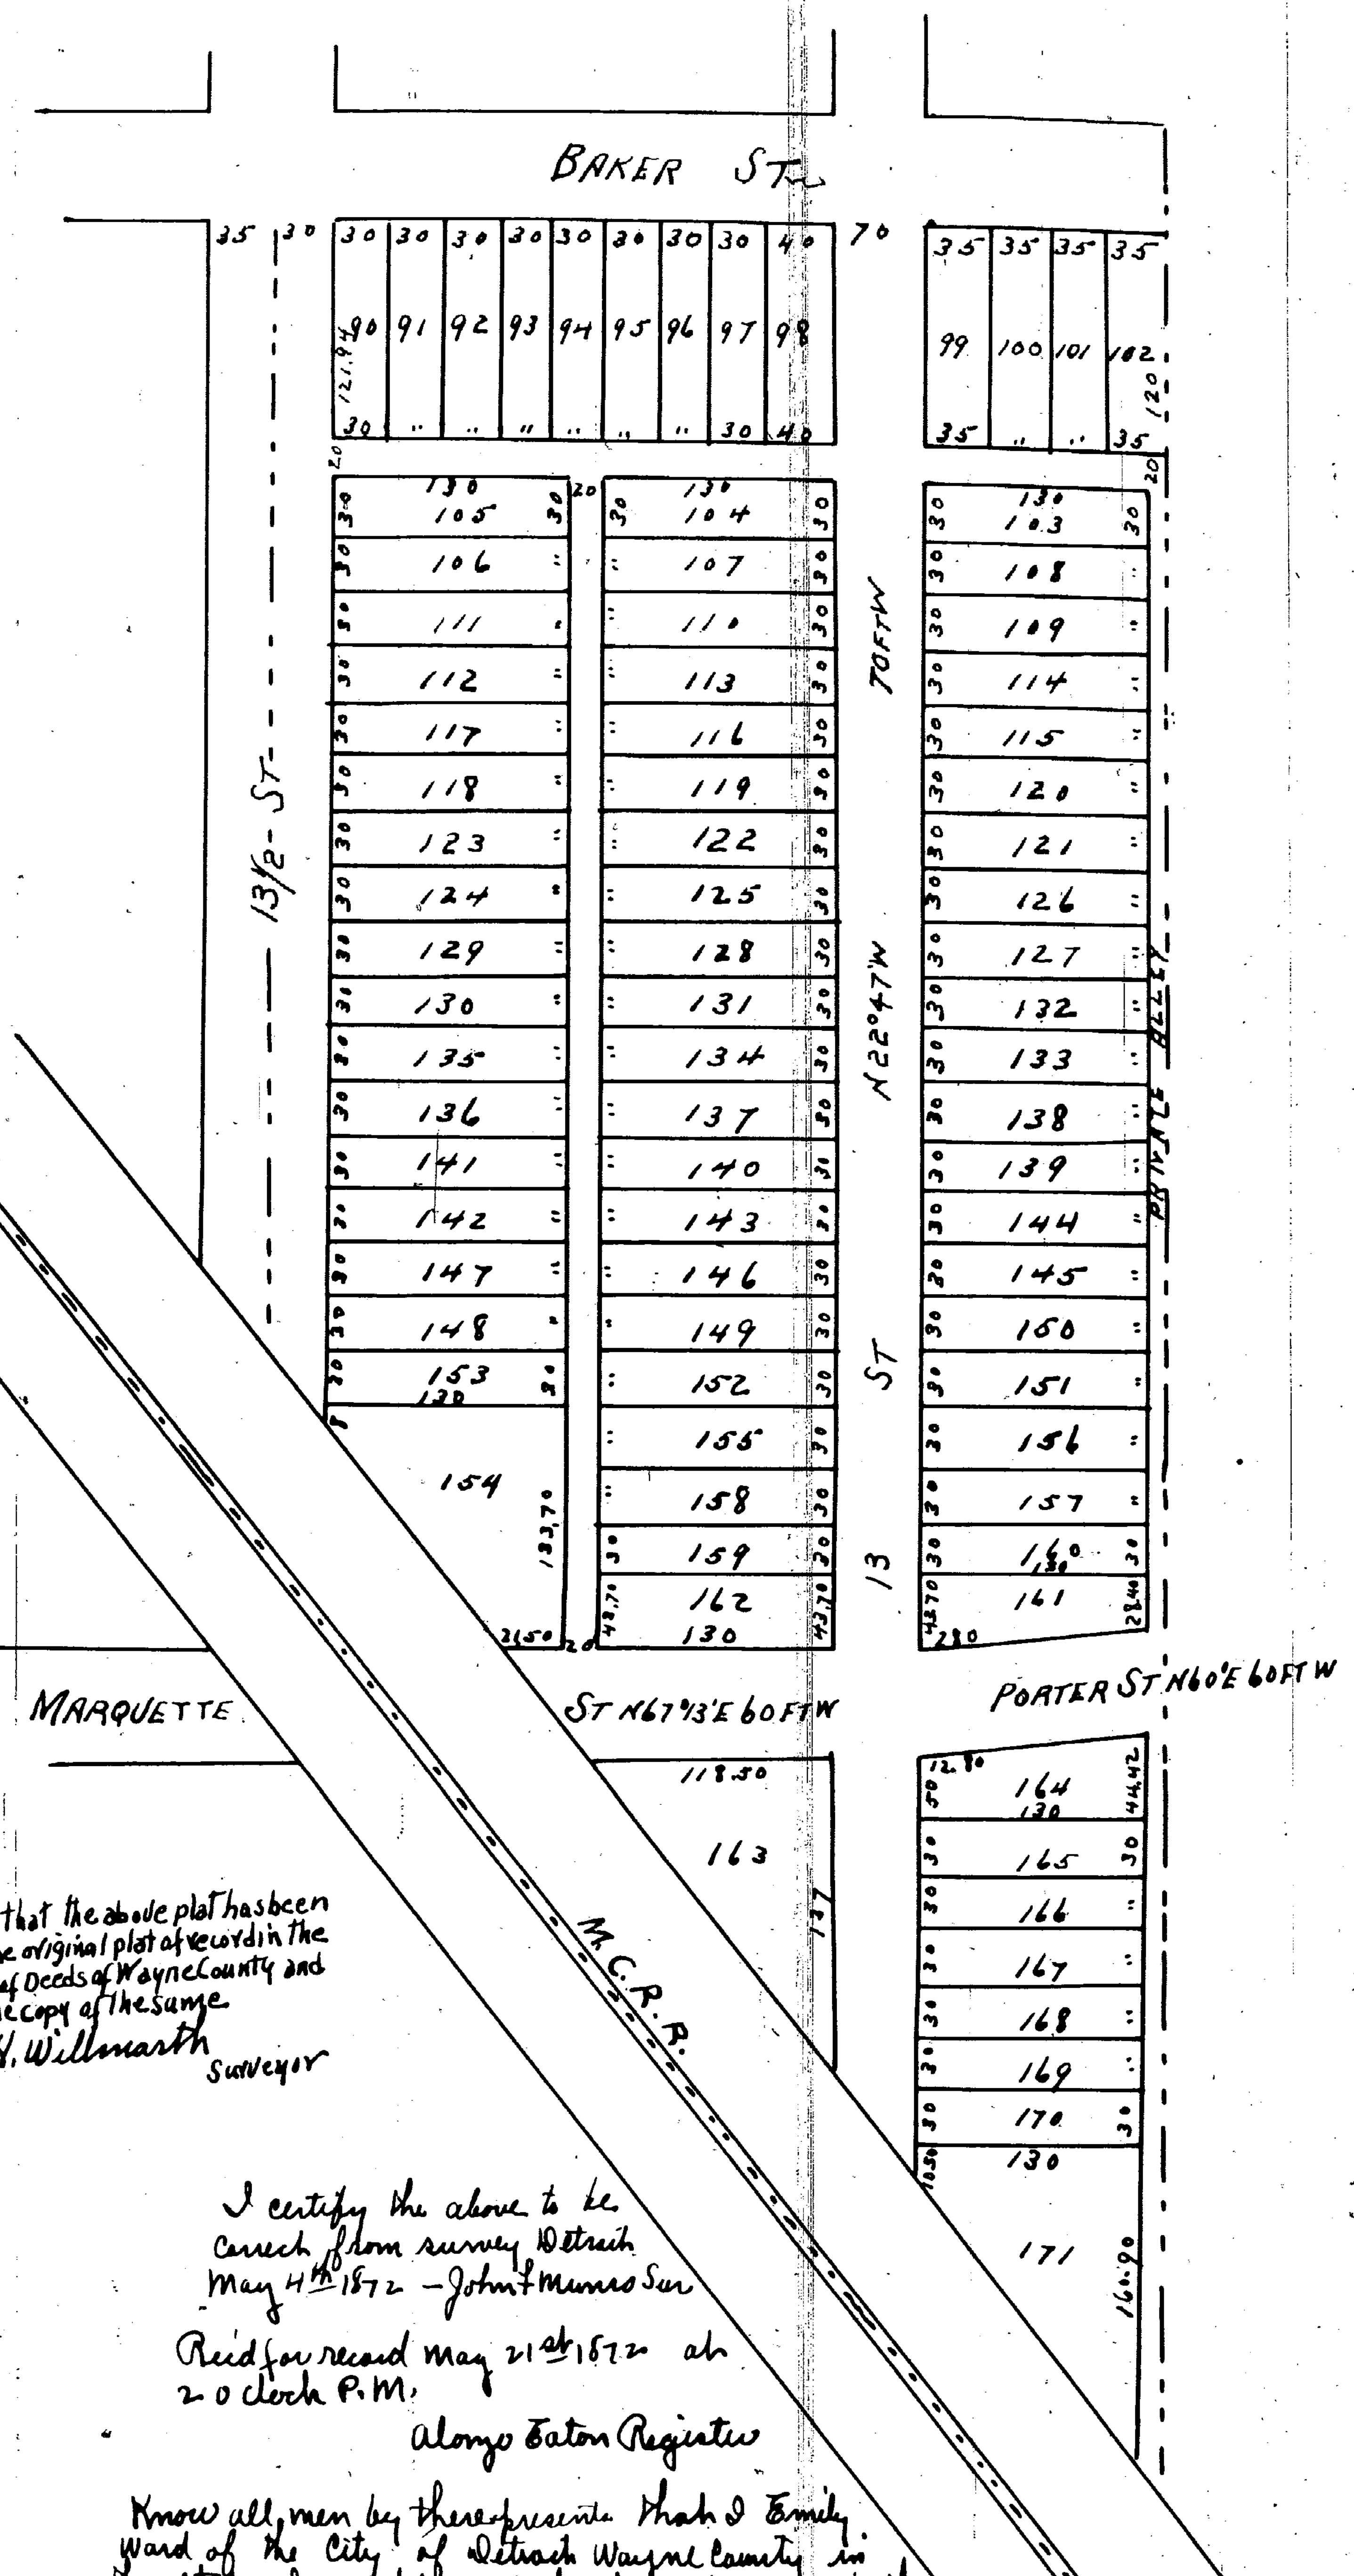

Received for record May 6th 1872 at 5 o'clock a.m.
Alonzo Eaton Register

Know all men by these presents that we Clement Lafferty and Elizabeth his wife of the City of Detroit, County of Wayne and State of Michigan do hereby dedicate to the public the perpetual use of the streets and alleys on the plat hereunto annexed excepting therefrom the alley designated as Private alley reserving to ourselves our heirs and assigns the reversion thereof whenever the same may be discontinued by law. In witness whereof we have hereunto set our hands and seals this Sixth day of May A.D. 1872

Signed sealed & delivered in presence of
Charles F Peltier
Jos Bellanger

Clement Lafferty (L.S.)
Elizabeth Lafferty (L.S.)

State of Michigan } ss. On this sixth day of May A.D. 1872 personally
Wayne County } appeared before me a notary public in and for said County Clement Lafferty and Elizabeth his wife known to me to be the same persons described in and who executed the foregoing instrument who severally acknowledged the same to be their free act and deed and the said Elizabeth wife of said Clement Lafferty on a private examination separate and apart from her said husband acknowledged that she executed the same freely and without fear of or compulsion from any one

Charles F Peltier
Notary Public
Wayne Co Michigan

The above is correct from actual survey Detroit April 27th 1872
John F Munro Sur

The within plan is in accordance with the general plan of the City
Eugene Robinson City Surveyor

Approved May 4th 1872
J N Ford
Emory Wendell
Commissioners on Plan of the City

This is to certify that the above plat has been compared with the original plat of record in the office of Register of Deeds of Wayne County and found to be a true copy of the same.
A. H. Willmarth Surveyor

I certify the above to be correct from survey Detroit May 4th 1872 — John F Munro Sur

Recd for record May 21st 1872 at 2 o'clock P.M.
Alonzo Eaton Register

Know all men by these presents that I Emily Ward of the City of Detroit Wayne County in the state of Michigan do hereby dedicate to the public all my interests in the perpetual use of the streets and alleys on the above plat Reserving to myself my heirs or assigns the reversion thereof whenever the same may be discontinued by law. Witness my hand and seal this 8th day of May A.D. Eighteen hundred and seventy two

Witnesses
Sylvester Pray
Florence B Mayhew

Emily Ward (L.S.)

State of Michigan } ss Personally appeared before me Sylvester Pray a
Wayne County } Notary Public in and for Wayne County State of Michigan Emily Ward known to me to be the person who executed the above dedication and acknowledged that she executed the above instrument freely for the uses and purposes mentioned and also appeared John F Munro known to me to be the person who signed the above plat and acknowledged that he executed the above freely. Witness my hand and seal this 8th day of May A.D. eighteen hundred and seventy two


Sylvester Pray Notary Public
Wayne Co Michigan

I hereby certify that these plats are correct copies of the plats now on record in the Register of Deeds office being made under the supervision of the Auditor General by tracing the plat on record and affixing thereto carefully compared copies of the dedications and Certificates
Dated this 26 th. day of July 1910

John B La Fountain
Clerk Aud Gen Dept

10044

PLAT OF
"BLOCKS No 111 AND 132"
"CITY OF WYANDOTTE"

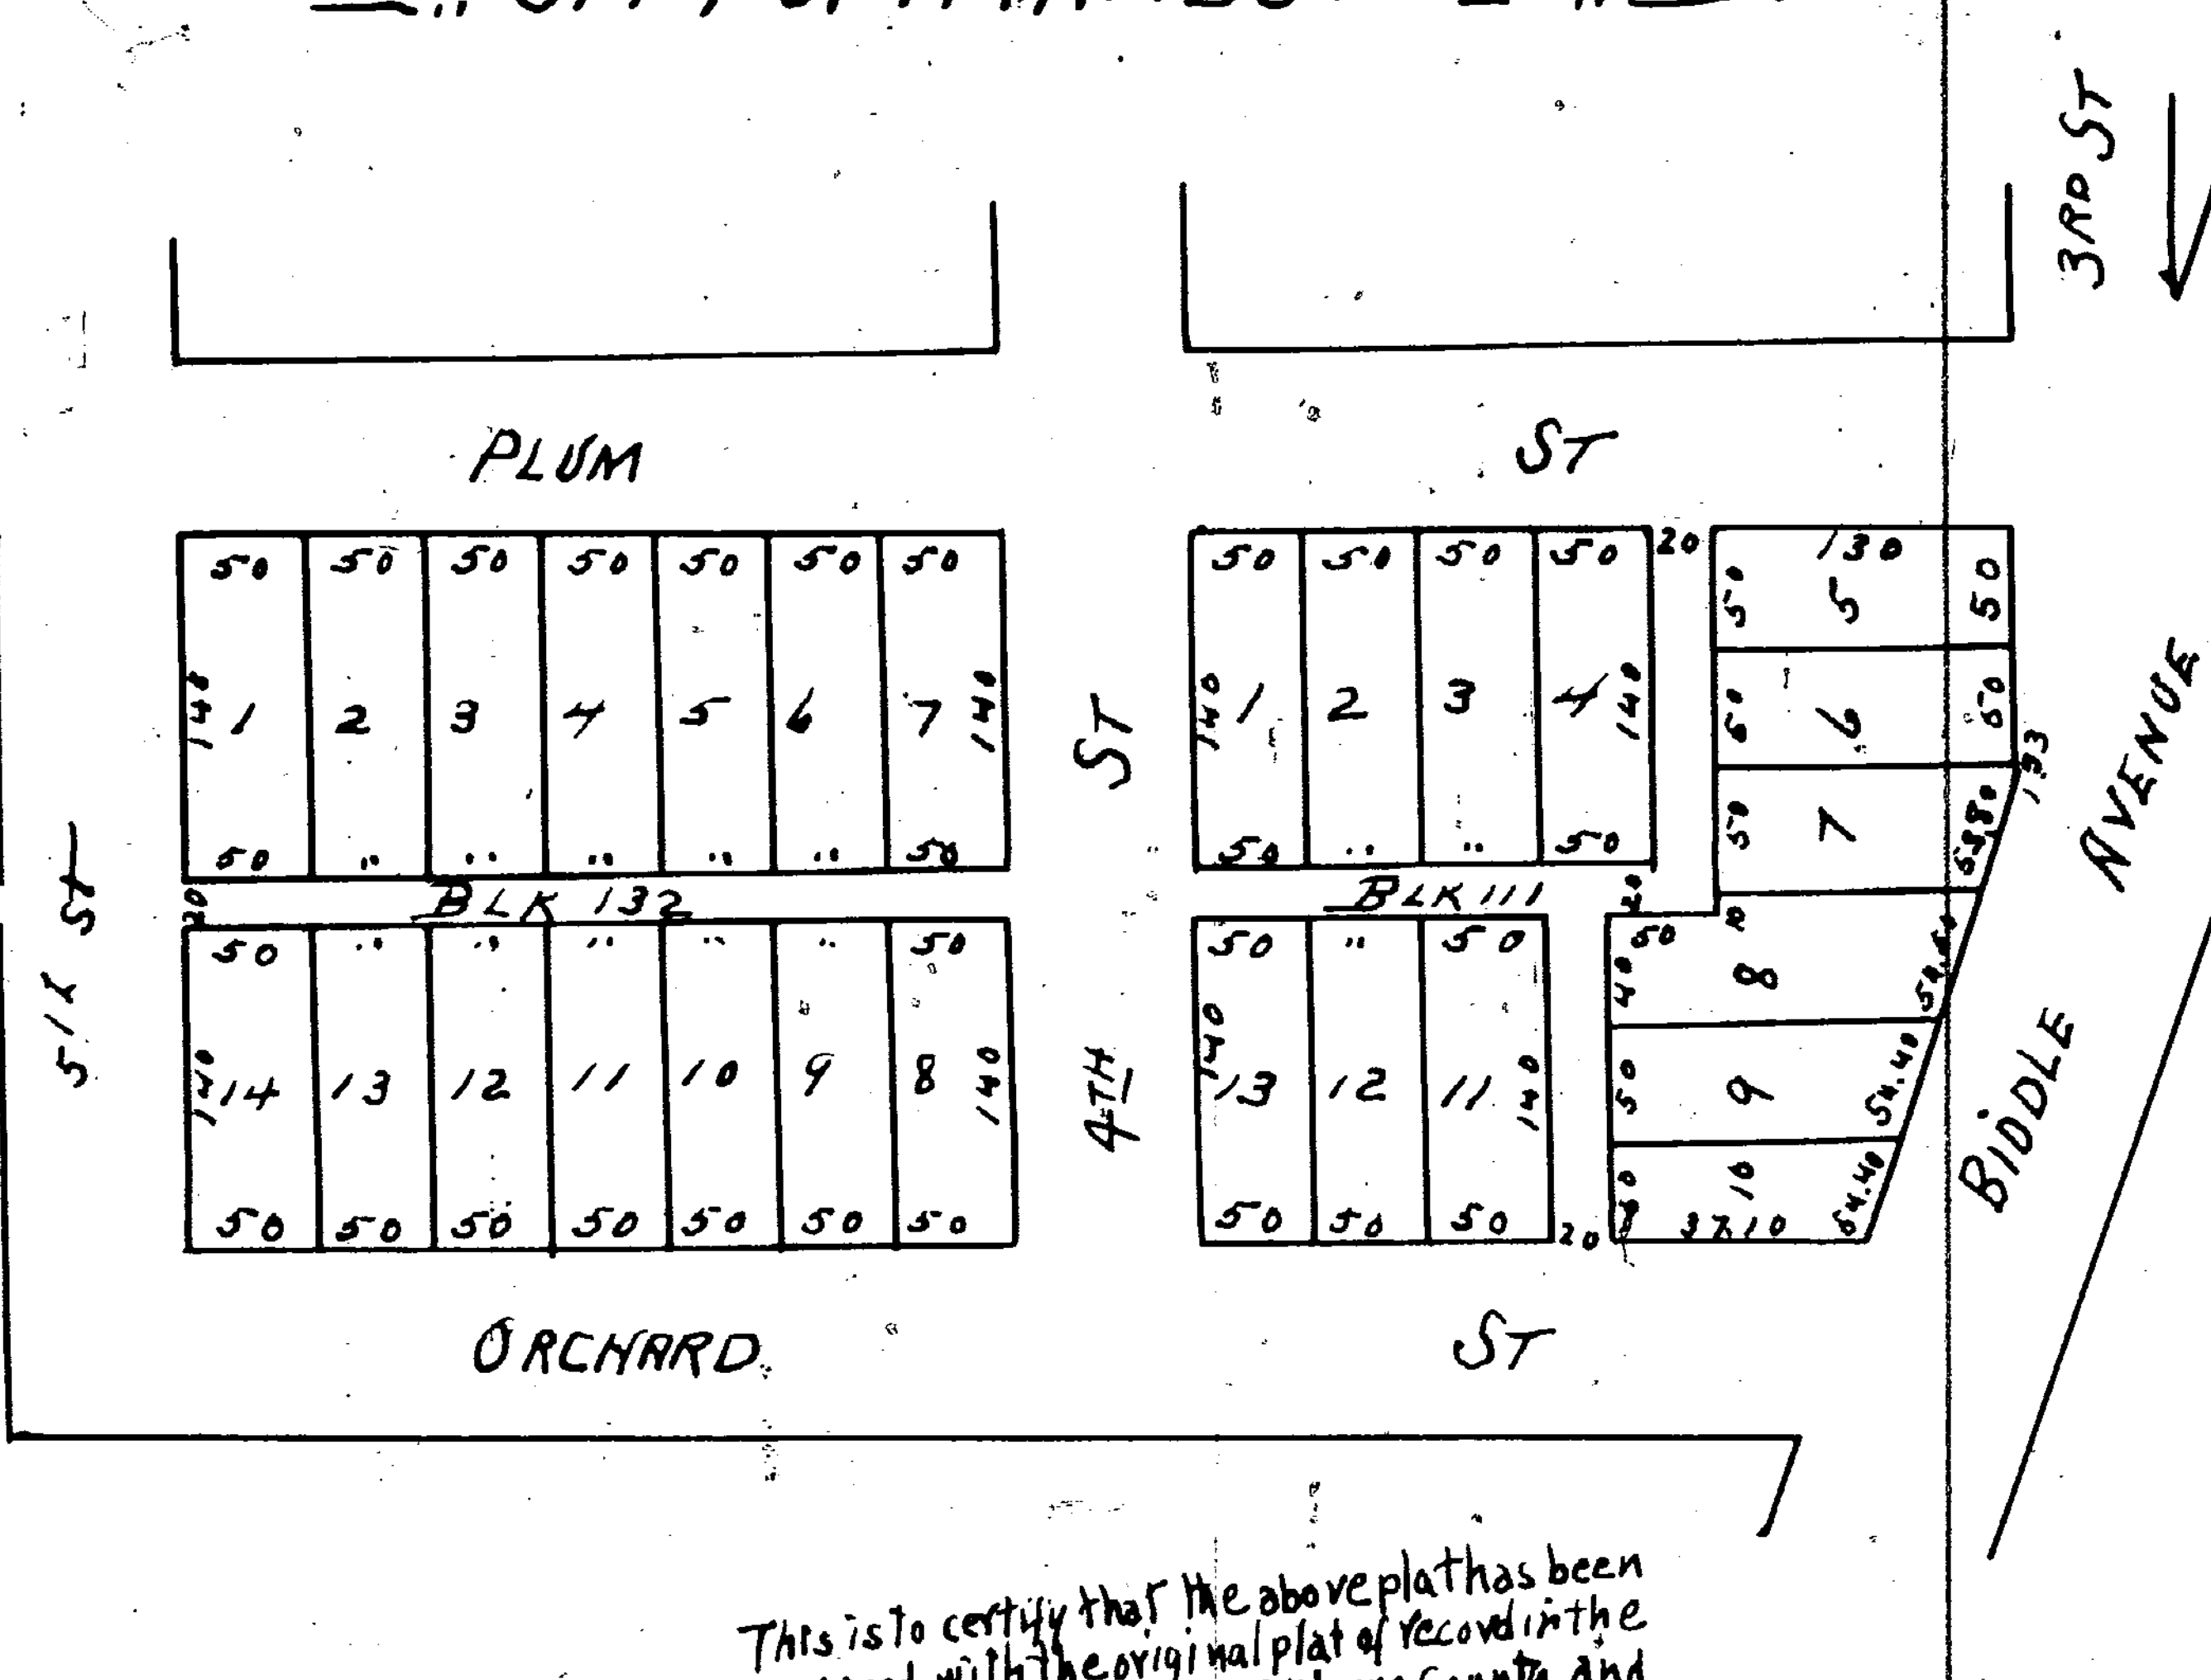

This is to certify that the above plat has been compared with the original plat of record in the office of Register of Deeds of Wayne County and found to be a true copy of the same.
A. H. Willmarth Surveyor

10043

ClibPDF - www.fastio.com