


OF THE SUB^N OF THE SHIP YARD S^R
SPRINGWELLS WAYNE & MICH^{IGAN}

7010 SUB OF 0L3

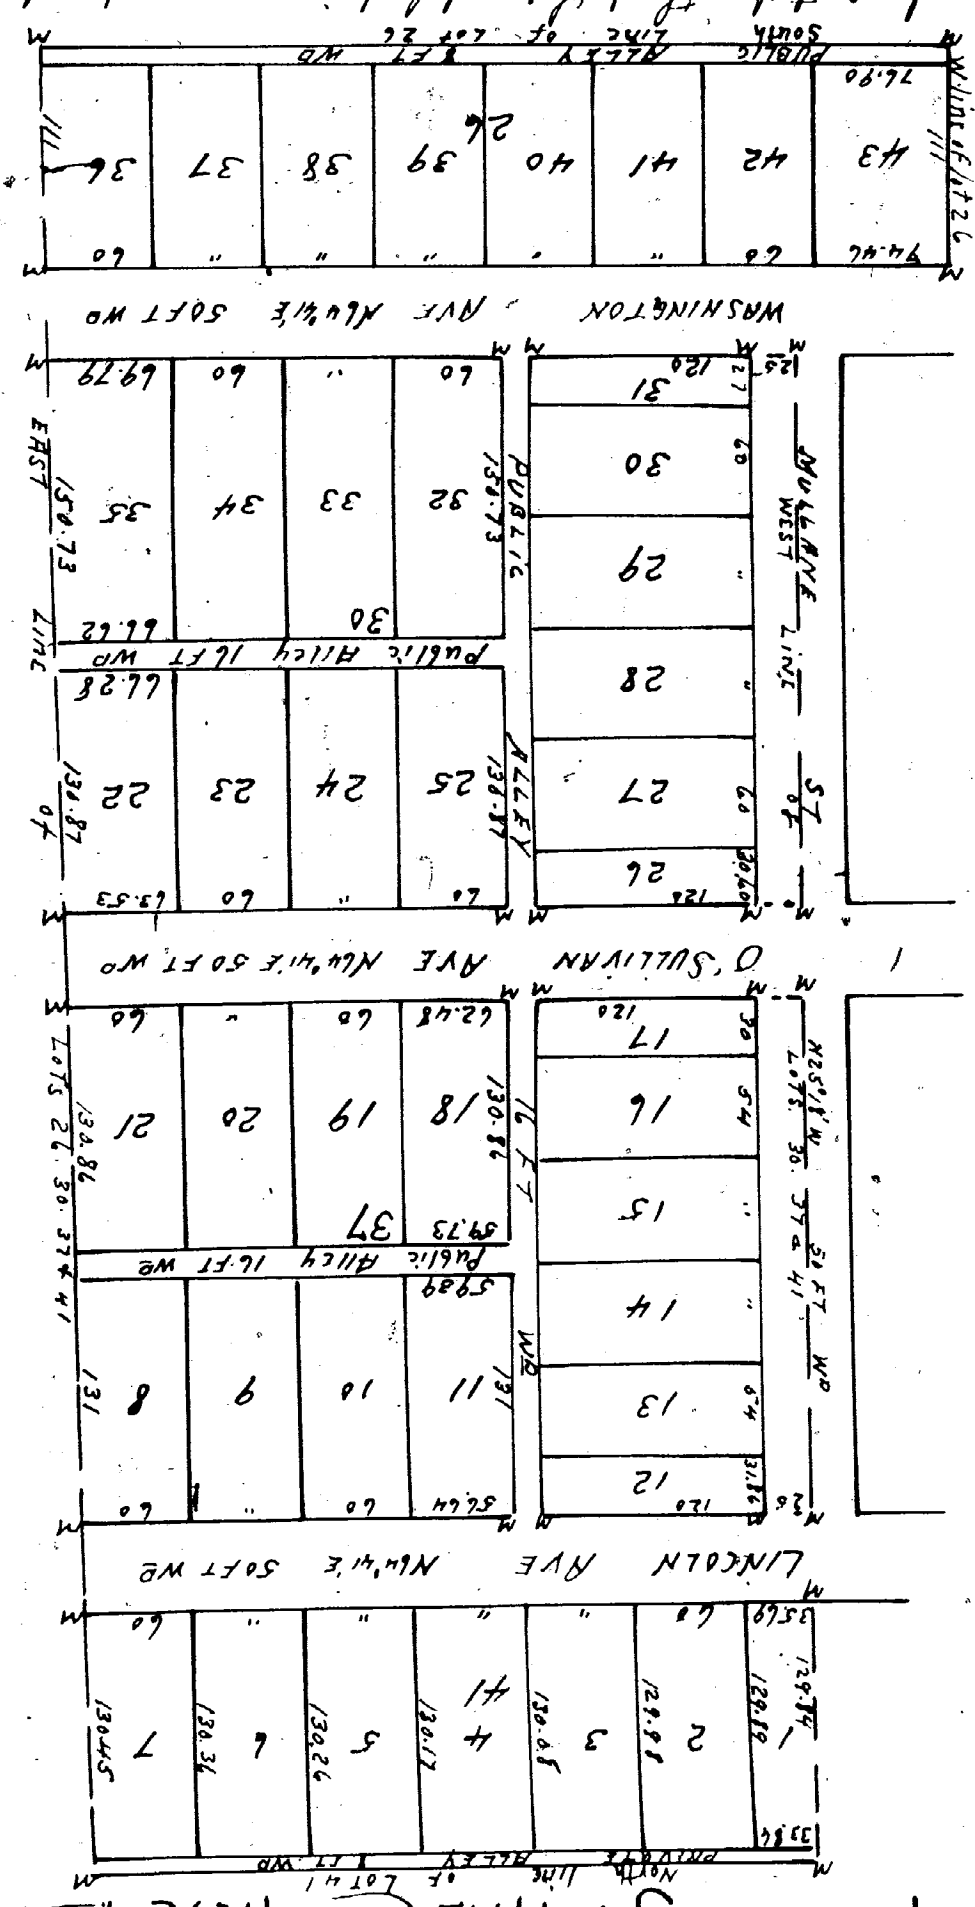

I hereby certify that this is a correct copy of the plat
now on record in the Office of State of New Hampshire
under the supervision of the Auditor General, having the
plat on record and approving the same as a carefully compared
copy of the dedication and certification
Dated this 14th day of Oct. 1919
John B. Fountain
Clerk and Tax Assessor

RECEIVED FOR RECORD THE 25th day
 of April 1891 at 3:00
 o'clock P.M. and Recorded in Liber
 O.T.O. on page 50
 John A. Thomas
 Notary Public
 County of Wayne
 Michigan
 1891

I hereby certify that the plot herein delineated
is a church lot + that permanent monuments
consisting of White Oak stakes have been planted
at points marked "M" on the plan shown at all
angles in the foundation of the land plat
+ at all intersections of streets or other alleys
thereon
John M. Laughlin
Examined and approved
April 9 - 1891
N R Grant
Deputy Auditor General.

State of Michigan } ss
County of Wayne }

State of Michigan } ss
County of Wayne }
On the fourth day of April A.D. eighteen hundred & ninety one before me the undersigned a Notary Public in and for said county personally appeared Jacob Sullivan Attorney in fact of Elio J. Sullivan, Mary & Edward Thomas & Sullivan Mary, Edward Sullivan James F. Sullivan, Catherine E. Sullivan, Edward Sullivan Margaret A. Markby and Ann Sullivan known to me to be the same persons who executed the above instrument for & in the name of Elio J. Sullivan Mary & Edward Thomas & Sullivan, Mary Sullivan, Mary & Edward Sullivan James F. Sullivan Catherine E. Sullivan & Edward Sullivan Margaret A. Markby & Ann Sullivan & acknowledged the same to be the fact & that of the said Elio J. Sullivan, Mary & Edward Thomas & Sullivan Mary Sullivan James F. Sullivan Catherine E. Sullivan & Edward Sullivan Margaret A. Markby and Ann Sullivan by the power of Attorney recorded in the Wayne County Register Office under No. 15 with Notary Public Wayne Co. Mich

I know all men by their parents that are Eliza & Sullivan
 Mary & Conrad, James & Sullivan, Margaret A. Mackay Ann
 Edith & Sullivan, Edward Sullivan, Margaret A. Mackay Ann
 Edith & Sullivan, James & Sullivan, Mary & Sullivan
 made for record this plat of Sullivan subdivision of lots 26, 30
 37 & 41 of Sullivan subdivision of lot 3 of the subdivision of the
 plat of land front opening with Wayne County Michigan by John
 McLaughlin surveyor & we hereby adopt the same for record and
 declare the same & all rights shown for the use of the public
 which are hereby made a part of the fourth
 day of April A.D. 1881
 Charles W. Knuth
 Charles W. Knuth
 Charles W. Knuth

James & Leggett of Scotch & John McLaughlin
 met we have each separately compared this
 copy of that of William & Leggett of
 the publication of last Oct 3 of the address
 of Leggett with James County Michigan
 and of the whole of such original material
 of James & Leggett of Scotch & Leggett of Scotch
 of Scotch & Leggett of Scotch & Leggett of Scotch