


THE C. NEFF ESTATE
SUB OF LOTS 3, 4, 5, 6, 7 AND 8
OF C. NEFF'S SUBDIVISION
OF THE WEST HALF OF P. C. 344
NORTH OF THE MACK ROAD
GROSSE POINTE WAYNE CO. MICH

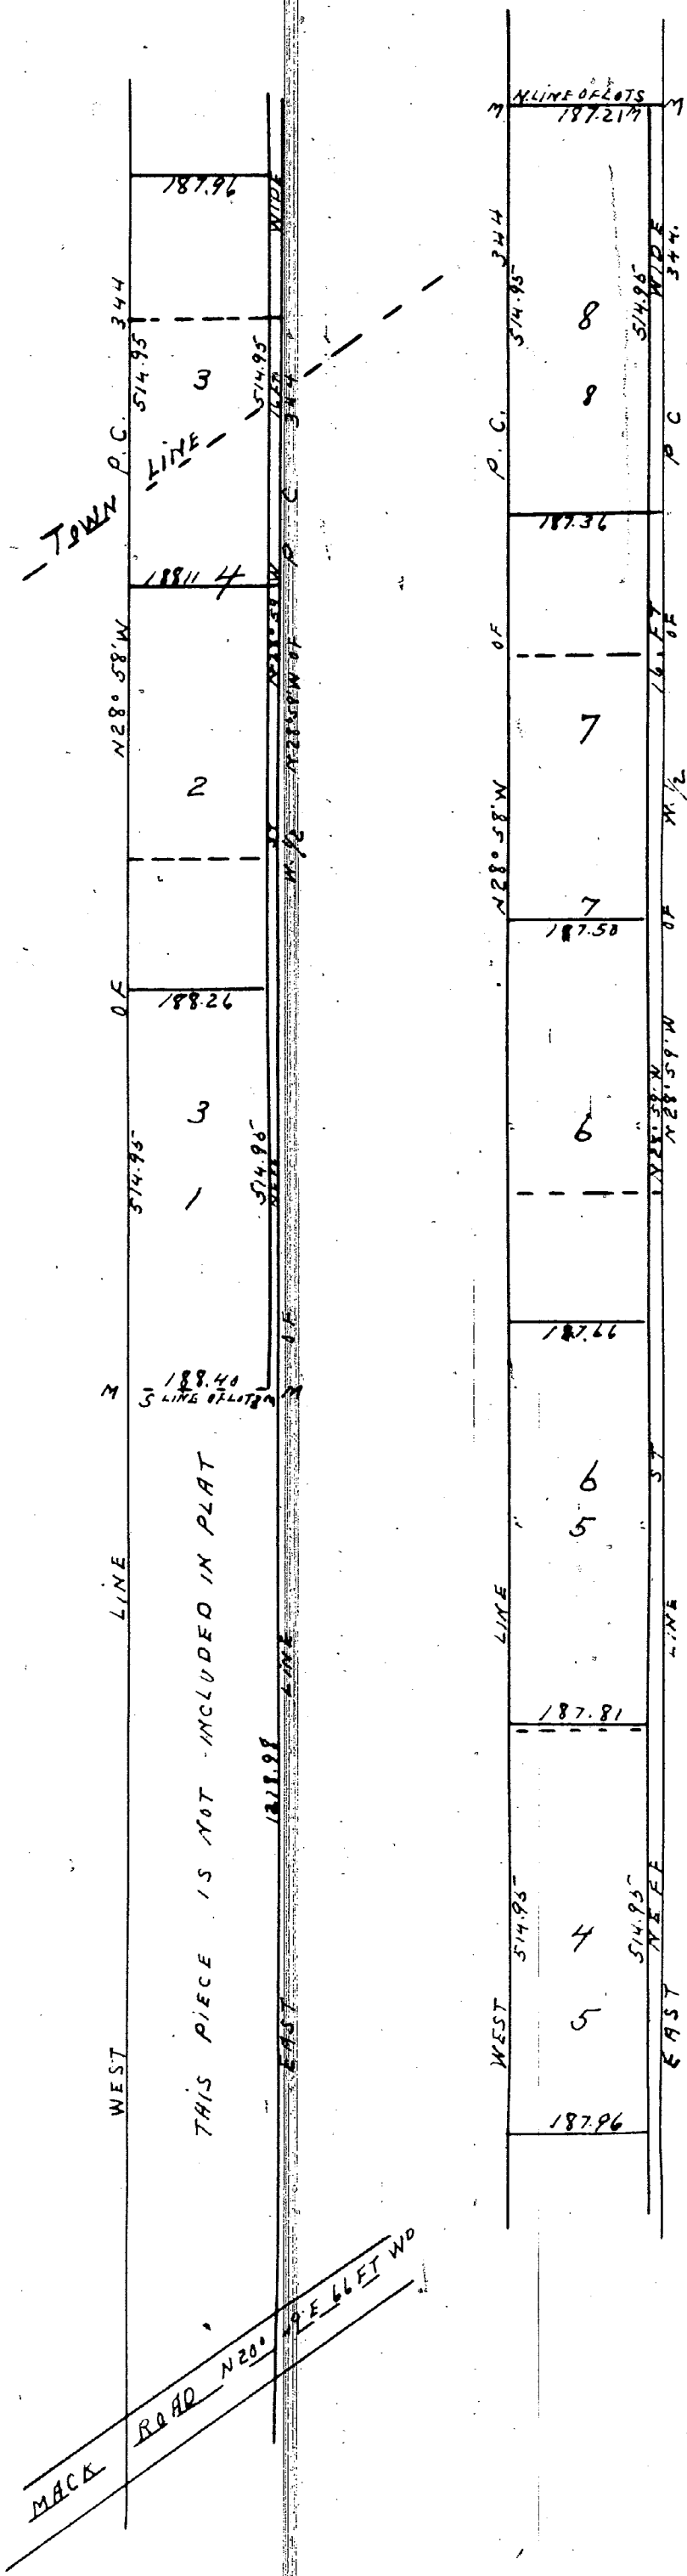

We hereby certify that the plat herein delineated is a correct one and that permanent monuments consisting of white oak stakes have been planted at points marked 'M' as shown shown at all angles as the boundaries of the land plotted and at all intersections of streets or alleys and alleys.

Thomas Campau & Son
 Surveyors

State of Michigan }
 County of Wayne }

Edwin A. Neame, Dep. Register of Deeds & Son
 Surveyors, hereby certify that we have each carefully compared this copy with the original plat of the C. Neff Estate subdivision of lots 3 to 8 inclusive of the subdivision of the West Half of P. C. 344 North of Mack Road Grosse Pointe Wayne County Michigan and that it is an exact copy thereof and the whole of such original map in place.

Edwin A. Neame, Dep. Register of Deeds
 Thomas Campau & Son Surveyors

REGISTERS OFFICE }
 COUNTY OF WAYNE }
 Received for Record the 13th day
 of March A. D. 1891 at 3:28
 o'clock P. M. and Recorded in Liber
 of Plats on Page 24
 Edwin A. Neame
 Dep. Register

I hereby certify that this plat is a correct copy of the plat now on record in the Registry of Deeds office being made under the supervision of the Auditor General by tracing the plat on record and affixing thereto a carefully compared copy of the dedication and certificate.
 Dated this 27th day of Sept 1910

Examined and Approved
 March 11 - 1891
 H. B. Pratt
 Deputy Auditor General.

John B. Fountain
 Clerk Aud Gen Dept

Know all men by these presents that we George Neff John Neff Martha Hamilton Amelia A. Beaufre William A. Neff unmarried
 Wilhelmina Neff Louis Neff unmarried Edmond A. Neff (unmarried)
 sole heirs and legatees of Christopher Neff deceased late of the Township of Grosse Pointe Wayne County Michigan and Josephine Neff wife of George Neff and Catharine Neff wife of John Neff have caused to be made for record this map of the C. Neff Estate subdivision of lots 3 to 8 inclusive of the subdivision of the West Half of P. C. 344 North of Mack Road Grosse Pointe Wayne County Michigan by Thomas Campau & Son Surveyors and we hereby adopt the same and dedicate the same and alleys shown for the use of the public.

Witness our hands and seals this twentieth day of March A. D. Eighteen hundred and ninety one.

George Neff
 Josephine Neff
 John Neff
 Catharine Neff
 Martha Hamilton
 Amelia A. Beaufre
 William A. Neff
 Wilhelmina Neff
 Louis Neff
 Edmond A. Neff

In presence of
 Robert Bromley
 Archibald Michie
 William J. J. J.

State of Michigan }
 County of Wayne }
 On this twentieth day of March A. D. Eighteen hundred and ninety one before me the undersigned a Notary Public in and for said County personally appeared George Neff Josephine Neff his wife John Neff & Catharine Neff his wife Martha Neff Hamilton Amelia A. Beaufre Wilhelmina Neff William A. Neff Louis Neff and Edmond A. Neff known to me to be the same persons who executed the above instrument and who severally acknowledged the same to be their free act and deed.

Robert Bromley
 Notary Public Wayne Co Mich