

By Councilman Hood: County, Michigan as recorded in Liber 15, Page 62 of Plats Wayne County Records, also all that part of Lemay Avenue, south of Goethe Avenue, which was deeded to the City of Detroit, on August 5, 1947, being in fact all demnation proceedings on August 1, J.C.C. page 2074, being in fact all demnation proceedings on August 1, that part of Lots 36 and 37 of Bolton's Subdivision of Part of Lots B & C Lemay Estate, P.C. 724, Grosse Pointe (now City of Detroit), Wayne County, Michigan, as recorded in Liber 15, Page 62 of Plats Wayne County Records; and all that part of Lots B and C of the plat of Part of the Estate of Richard Lemay, being a Subdivision of Lots 7 to 10 inclusive, of the Subdivision of P.C. 28 and Lots 7 to 12 inclusive of the Subdivision of P.C. 688 and of Lots 2 to 11 inclusive, of the Subdivision of P.C. 724, all in the Township of Grosse Pointe (now City of Detroit), Wayne County, Michigan, as recorded in Liber 239, Page 557 of Deeds Wayne County Records; all of the above being more particularly described as follows: Beginning at the intersection of the south line of Lemay Avenue, 60 feet wide as now established, with the easterly line of Lemay Avenue, 50 feet wide as originally platted, thence southerly along the easterly line of Lemay Avenue, 55.50 feet to a point; thence westerly along a line 55.50 feet southerly of and parallel to the south line of Goethe Avenue, 60 feet wide as now established, thence easterly along the southerly line of Goethe Avenue, 60 feet wide as now established, thence easterly along the southerly line of Goethe Avenue, 60 feet wide as now established, thence southerly along a line 30 feet wide, 30.00 feet to a point; thence southerly along a line 30 feet wide, 30.00 feet to a point; thence easterly and parallel to the east line of Lemay Avenue, 50 feet wide, 55.50 feet to a point in Outlot B; thence westerly along a line 55.50 feet southerly of and parallel to the south line of Goethe Avenue, 60 feet wide as now established, thence easterly along the southerly line of Lemay Avenue, 50 feet wide, 55.50 feet to the point of beginning.

Be and the same is hereby vacated as a public street to become a part and parcel of the adjoining property subject to the following provisions:

- 1) Provided, An easement or right-of-way is hereby reserved for the Department of Water Supply over the entire width of Lemay Avenue for the purpose of maintaining, repairing, removing or replacing the water main located in said street and free and easy access shall be provided to the mains at all times.
- 2) Provided, That no building or structure of any nature whatsoever shall be built upon the easement or underground without prior approval of the Department of Water Supply.
- 3) Provided, That if the Water mains located in said easement shall break or be damaged, as a result of any action on the part of the petitioner, or assigns (by way of illustration, but not limitation, such as storage of excess weights of materials, or change in grade, or any construction not in accord with Provision 2 mentioned above), then in such event, the petitioner or assigns shall be liable for all costs incident to the repair of such broken or damaged mains and waives all claims for damages; and further

Resolved, That at any time in the future the removal of the paved street return at the entrance to the street to be vacated becomes necessary, the entire cost of such removal shall be paid by the Board of Education, its executors, heirs, administrators, or assigns.

Adopted as follows:
Yeas—Councilmen Beck, Brickley, Connor, Hood, Miriani, Ravitz, Van Antwerp and President Carey—8.
Nays—None.

Resolved, That the City Controller is hereby authorized and directed to issue a Quit Claim Deed to the Board of Education to the above-mentioned street and that the Corporation Counsel is directed to prepare said deed; and further

Resolved, That all that part of Lemay Avenue south of Goethe Avenue, as platted in Bolton's Subdivision of Part of Lots B & C, Lemay Estate, P.C. 724 of City of Detroit, Wayne

Wayne Co.

Section

STATE OF MICHIGAN) ss. SHORT FORM -- TRUE COPY CERTIFICATE
CITY OF DETROIT)

I, THOMAS D. LEADBETTER, CITY CLERK of the City of Detroit, do hereby certify that the annexed paper is a True Copy of a Resolution adopted by the Common Council on NOV 22 1966 and approved by the Mayor on NOV 28 1966 as appears from the Journal of said Common Council, on file in my office.

IN WITNESS WHEREOF, I have hereunto set my hand and affixed the Corporate Seal of said City, at Detroit, on DEC 8 1966

Thomas D. Leadbetter
City Clerk


Forward to Auditor General Lansing

APPROVED: NOVEMBER 22, 1966

PETITIONER BOARD OF EDUCATION
PETITION NO. 427

26	30	45	188.15	30	50
28	"	43	187.67	31	"
30	"	41	187.19	33	"
31	100	40	186.71	35	"
			185.25		
			185.75	35	30
			100.32	VAC.	
			5.76		5.85

GOETHE AVE. 60 FT. WD.

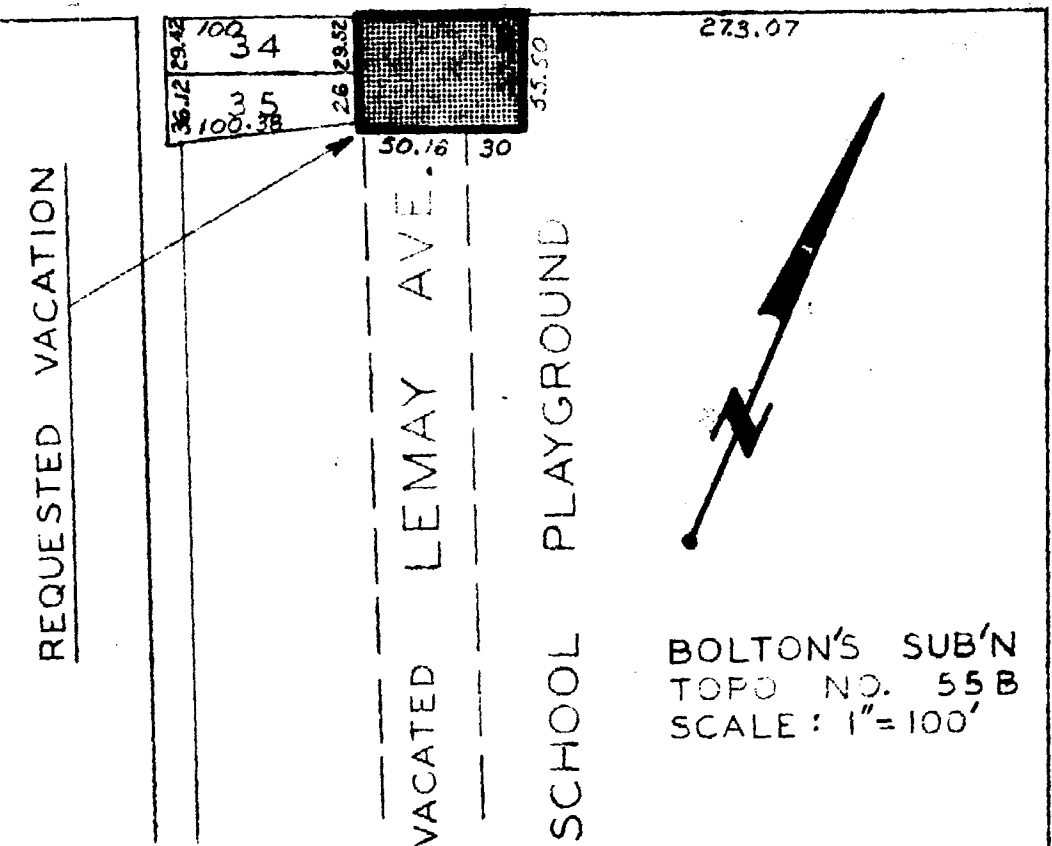

FAIRVIEW AVE. 66 FT. WD.

34.08
28.15
9
50x15
9

FOR OFFICE USE ONLY

B		REQUESTED VACATION OF LEMAY AVE. SOUTH OF GOETHE AVE.		CITY OF DETROIT Dept. of Public Works City Engineers Office	
A		REVISIONS		Job No.	
DESCRIPTION	Drwn	Chkd	Appd	Date	
DRAWN BY	APPROVED				
TRACED BY	APPROVED				
CHECKED	APPROVED				
J. COSTA				Drwg. No. X-2440	
CITY ENGINEER				Date 6-30-66	

3 1/2" ASPH ON
8" CONC. BASE
1926