


GREEN LAWN SUBDIVISION

SOUTHERLY 682 FT. OF 1/4 SECTION 25
10,000 ACRE TRACT
GREENFIELD WAYNE CO. MICH

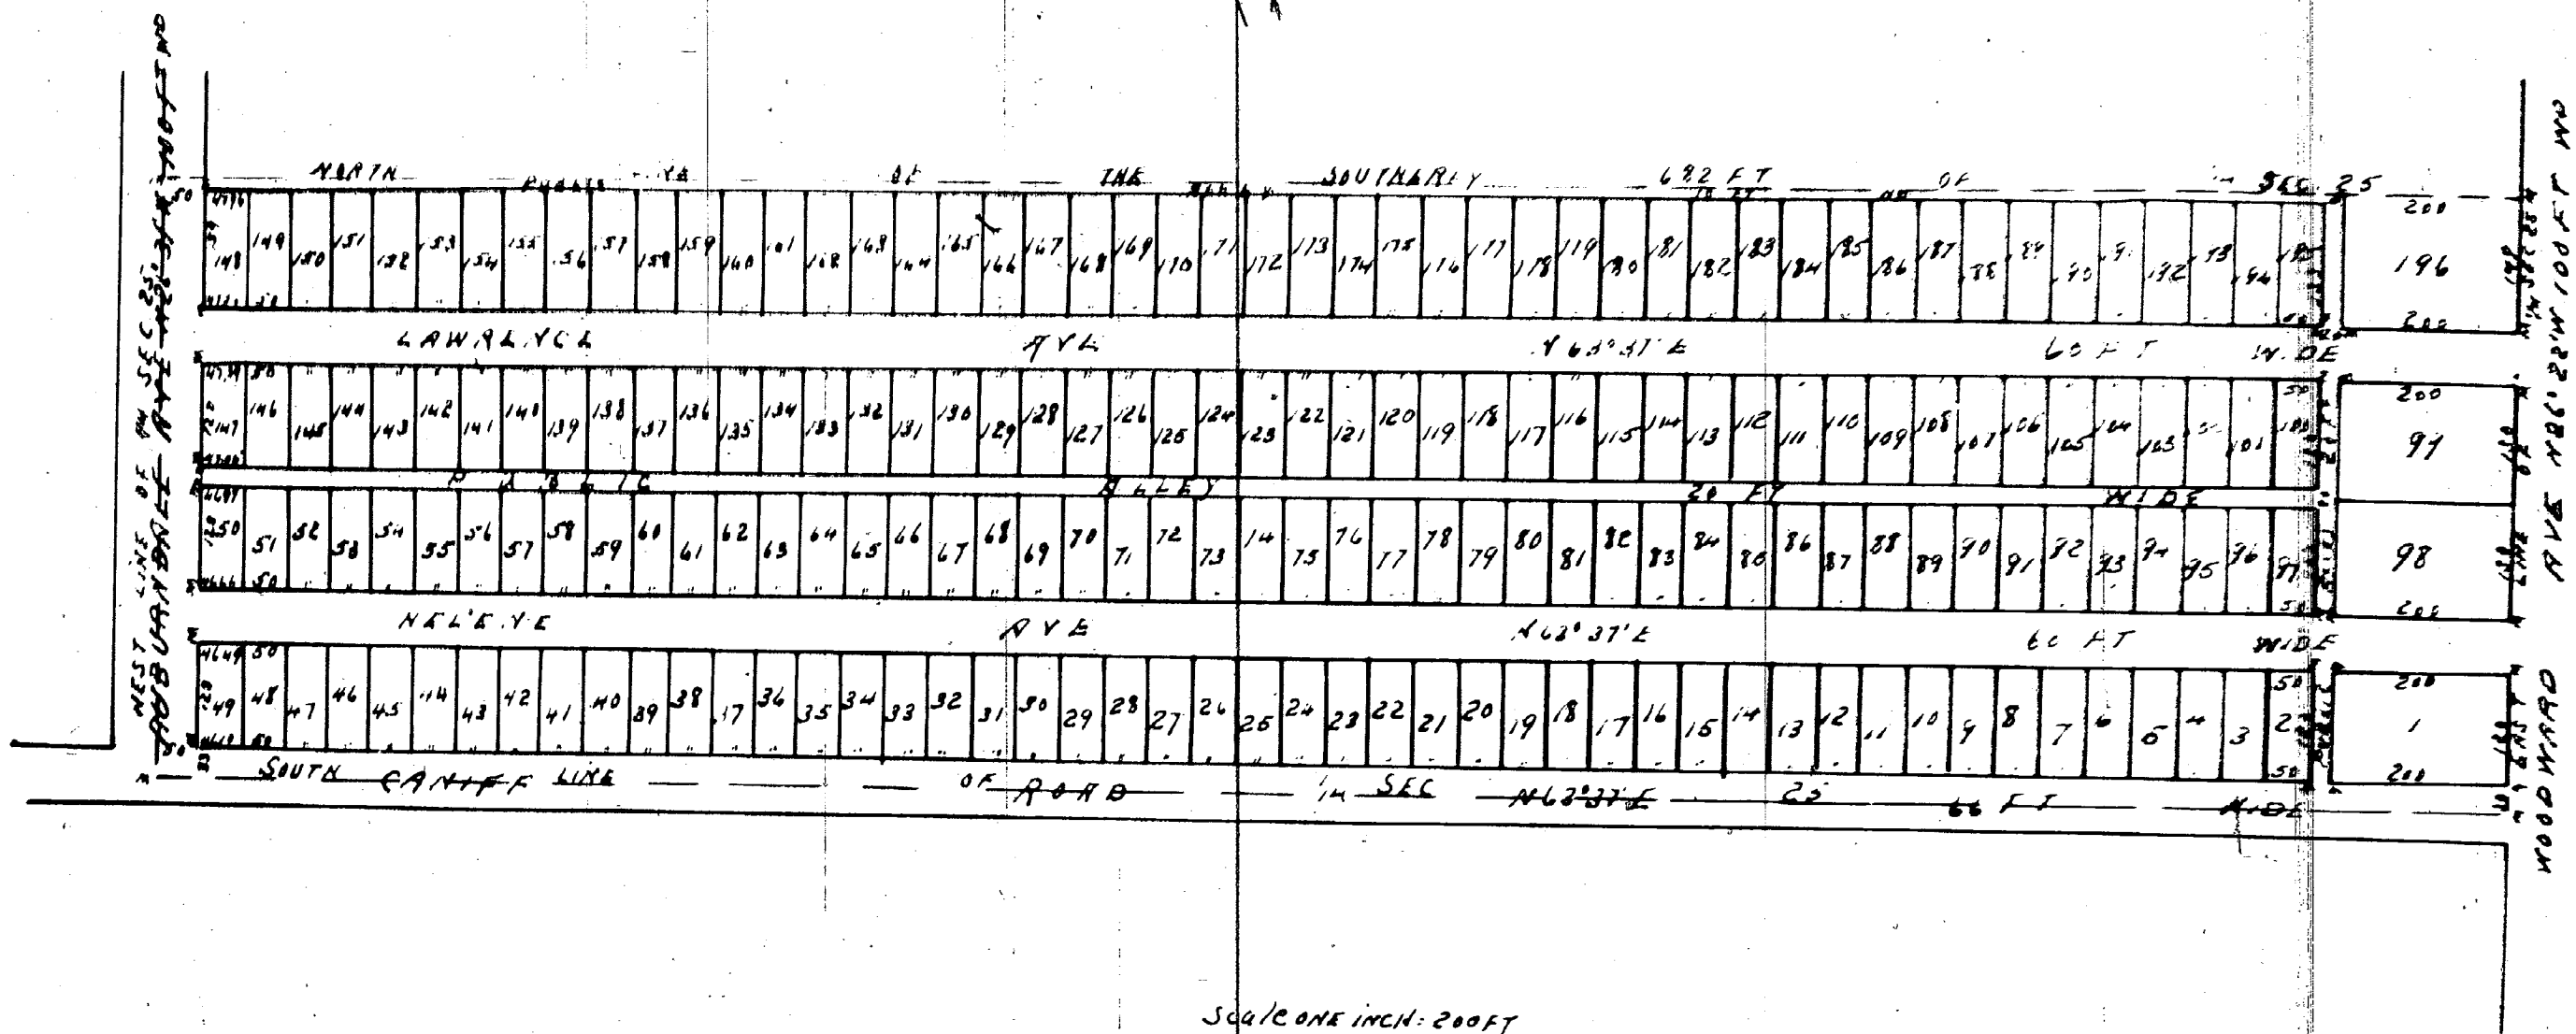

SCALE ONE INCH = 200 FT.

We hereby certify that this plat hereon delineated is a correct one
+ that permanent monuments consisting of White Oak Stakes
have been planted at points marked "M" thereon shown at all
angles in the boundaries of the land platted + at all inter-
sections of streets or streets + alleys

Thomas Campau + son
Surveyors

State of Michigan } ss
County of Wayne }

We Elgin A. Heames, Dep. Register of Deeds + Thomas Campau
+ son Surveyors hereby certify that we have each carefully compared this copy with
the original plat of the Green Lawn Subdivision being the southerly 682 feet of 1/4 section
25, 10,000 Acre Tract, Greenfield Wayne County, Michigan and that it is an exact
copy thereof and of the whole of such original map or plat

Elgin A. Heames, Dep. Register of Deeds
Thomas Campau + son Surveyors

REGISTER'S OFFICE } ss
COUNTY OF WAYNE }
Received for Record The 30th day
of April A.D. 1891 at 3:00
o'clock P.M. and Recorded in Liber
of Date on Page 58
Elgin A. Heames
Dep. REGISTER

I hereby certify that this plat is a correct copy of the plat
now on record in the Register of Deeds office being made
under the supervision of the Auditor General by tracing
the plat now on record and affixing thereto a carefully
compared copy of the dedication and certificates
Dated this 4th day of Feb 1910

John B. LaFontaine
Clerk and Gen. Dep.

Know all men by these presents that we Joseph R. McLaughlin and
Josephine M. McLaughlin his wife + Charles Wright + Charles Wright
his wife by Charles Wright, the attorney at law, have caused to be made for record this map of the Green Lawn Subdivision being
the southerly 682 feet of 1/4 section 25, 10,000 Acre Tract Greenfield
Wayne County Michigan by Thomas Campau + son Surveyors +
we hereby adopt the same and dedicate the streets and alleys shown
for the use of the public

In presence of
Norman D. Heidt
Frank E. Taylor

Witness our hands + seals this seventeenth day of
April A.D. Eighteen hundred & ninety one
Joseph R. McLaughlin L.S.
Josephine M. McLaughlin L.S.
Charles Wright L.S.
Lewis K. Wright by Chas. Wright his atty in fact L.S.
Gilbert W. Lee L.S.
Sara H. Lee L.S.
Norman A. Strassburg L.S.
Ida E. Strassburg L.S.
Ephraim T. Raborn by Lewis A. McCreary his atty in fact L.S.
Michael J. Kilduff L.S.
Lewis J. McCreary L.S.
Nelson E. McCreary L.S.
Frederick F. Ramsey L.S.
Elizabeth B. Ramsey L.S.

State of Michigan } ss
County of Wayne }

On this seventeenth day of April A.D. Eighteen hundred
and ninety one before me the subscriber a Notary Public in and
for said County personally appeared Joseph R. McLaughlin +
Josephine M. McLaughlin his wife + Charles Wright + Charles Wright
his wife by Charles Wright, the attorney at law, have caused to be made for record this map of the Green Lawn Subdivision being
the southerly 682 feet of 1/4 section 25, 10,000 Acre Tract Greenfield
Wayne County Michigan by Thomas Campau + son Surveyors +
we hereby adopt the same and dedicate the streets and alleys shown
for the use of the public

Norman D. Heidt
Notary Public Wayne Co
Michigan

Examined and approved
April 27 1891

N. A. Pratt
Deputy Auditor General