
10058

PLAT OF SUBDIVISION OF THE NORTHERLY TWO ACRES OF OUT LOT No 49 PORTER FARM LYING SOUTH OF DIX ROAD

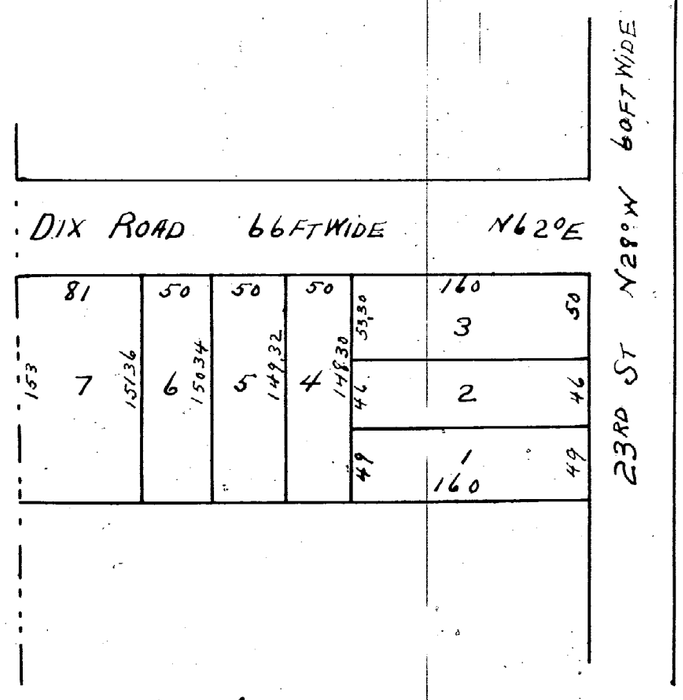

Approved Sept 23. 67
E N Brush } Commissioners
N P Baldwin } Plan of the City

This is to certify that the above plat has been compared with the original plat of record in the office of Register of Deeds of Wayne County and found to be a true copy of the same
A W Willmarth
Surveyor

Received for Record Sep 25, 1867 at 4 O'clock P.M.
WE Warner Regr.

I certify the above to be correct from actual Survey
Sept 4th 1867 In presence of John F Munro LS
Joseph T Lowry Sur

State of Michigan } ss
Wayne County } On this Fourth day of September in the year one thousand eight hundred and Sixty seven before me the subscriber a Notary Public in and for said County, personally appeared John F Munro to me known to be the same person described in and who executed the above certificate and acknowledged the same to be his free act and deed
(Stamp 5¢)
Joseph T Lowry Notary Public
Wayne Co Mich


Know all Men by these presents that we Ira B F Damon and Lovina A Damon of Detroit Wayne County Michigan do hereby dedicate to the public the perpetual use of the streets on the Plat hereto annexed. Witness our hands and seals this Fourth day of September A.D. 1867
In presence of
Joseph T Lowry
R N Van Winkle
Ira B F Damon LS
Lovina A Damon LS

State of Michigan } On this fourth day of September one thousand
Wayne County } eight hundred and sixty seven before me the Subscriber a Notary Public in and for said County personally appeared Ira B F Damon & Lovina A Damon to me known to be the same persons described in & who executed the above instrument who severally acknowledged the same to be their free act & deed & the said Lovina A. Damon wife of the said Ira B F Damon on a private examination by me separate & apart from her said Husband acknowledged that she executed the same freely & without any fear of or compulsion from any one
[Stamp 5¢]
Joseph T Lowery
Notary Public
Wayne Co Mich

10059

SCOTTEN AND LOVETTS SUBDIVISION OF LOTS 52, 53 AND 56 AND ALL THAT PART OF LOT 49 LYING NORTH OF THE DIX ROAD SO CALLED OF THE SUBDIVISION OF GEO B. PORTER FARM SITUATED IN THE CITY OF DETROIT MICHIGAN

Approved Sept 23/67
E. A. Brush } Commissioners
N P Baldwin } Plan of the City

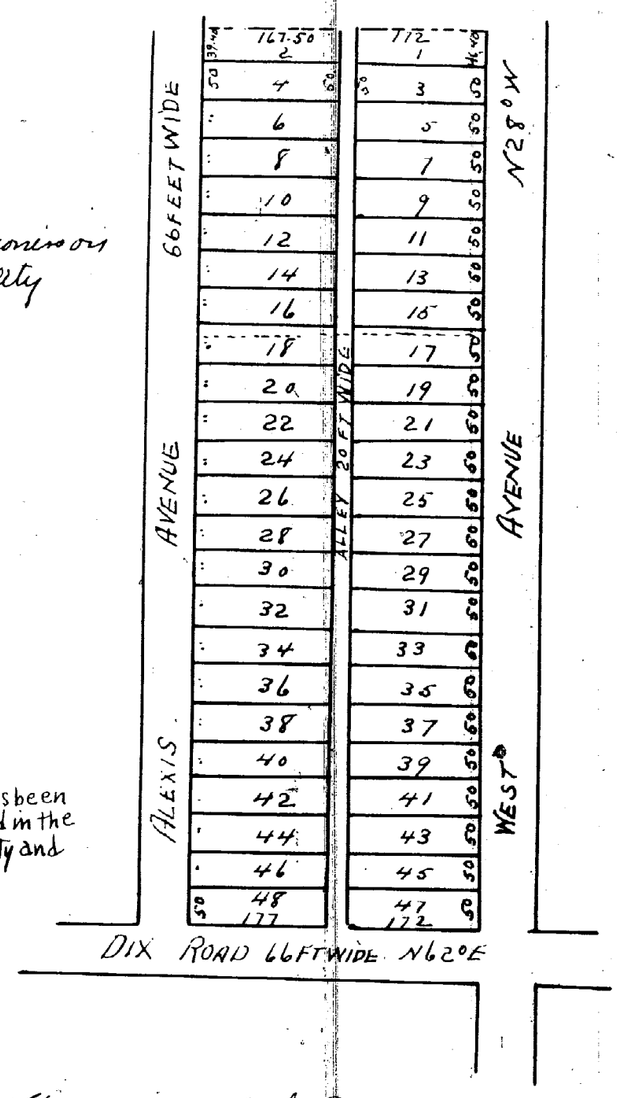

This is to certify that the above plat has been compared with the original plat of record in the office of Register of Deeds of Wayne County and found to be a true copy of the same
A N Willmarth

Received for Record Sept 25" 1867 at 4 O'clock P M
W.E. Warner
Regr

I John F Munro do hereby certify that the above plat is correct by actual survey. Detroit June 18th 1867, witness my hand & seal
In presence of Joseph T. Lowry John F Munro (seal)
R.N. Van Winkle

State of Michigan } ss On this eighteenth day of June in the year one thousand
Wayne County } eight hundred and sixty seven before me the subscriber a Notary Public in and for said County personally appeared John F. Munro to me known to be the same person described in and who executed the above certificate and acknowledged the same to be his free act & deed.
Joseph T Lowry Notary Public
Wayne Co Mich

Know all men by these presents that we Daniel Scotten Elizabeth N Scotten Wm E Lovett and Sarah E Lovett of Detroit Wayne County Michigan do hereby dedicate to the public the perpetual use of the streets and alleys on the Plat hereto annexed reserving to ourselves and our heirs and assigns the reversion thereof Whenever the same may be discontinued by law
Witness our hands & Seals the 1st day of June AD 1867
In presence of
Joseph T Lowry Stamp 5¢ Daniel Scotten LS
R N Van Winkel Elizabeth N Scotten LS
William E Lovett LS
Sarah E Lovett LS

State of Michigan ss Stamp 5¢
Wayne County On this first day of June in the year one thousand eight hundred sixty seven before me the subscriber a Notary Public in and for said County personally appeared Daniel Scotten Elizabeth N Scotten William E Lovett and Sarah E Lovett to me Known to be the same persons described in and who executed the above instrument who severally acknowledged the same to be their free act and deed and the said Elizabeth N Scotten wife of the said Daniel Scotten and Sarah E Lovett wife the said William E Lovett on a private Examination by me separate & apart from their said Husbands acknowledged that they executed the same freely and without any fear of or compulsion from anyone
Joseph T Lowry Notary Public
Wayne Co Mich

I hereby certify that these plats are correct copies of the plats now on record in the Register of Deeds office being made under the supervision of the Auditor General by tracing the plats on record and affixing thereto carefully compared copies of the dedications and certificates
Dated this 2nd day of June 1910 John B Lafountain
Clerk and Ex. Dept.

ClibPDF - www.fastio.com