


SHELLEY & SIMPSON'S SUB'DN
OF THAT PART OF P.C. 723 LYING
NORTH OF MACK AVENUE
HARTMAN

WAYNE CO. MICHIGAN

FEB. 1891

SCALE 100 FT PER INCH

MASON & BROWN
ENGINEERS & SURVEYORS
DETROIT MICH

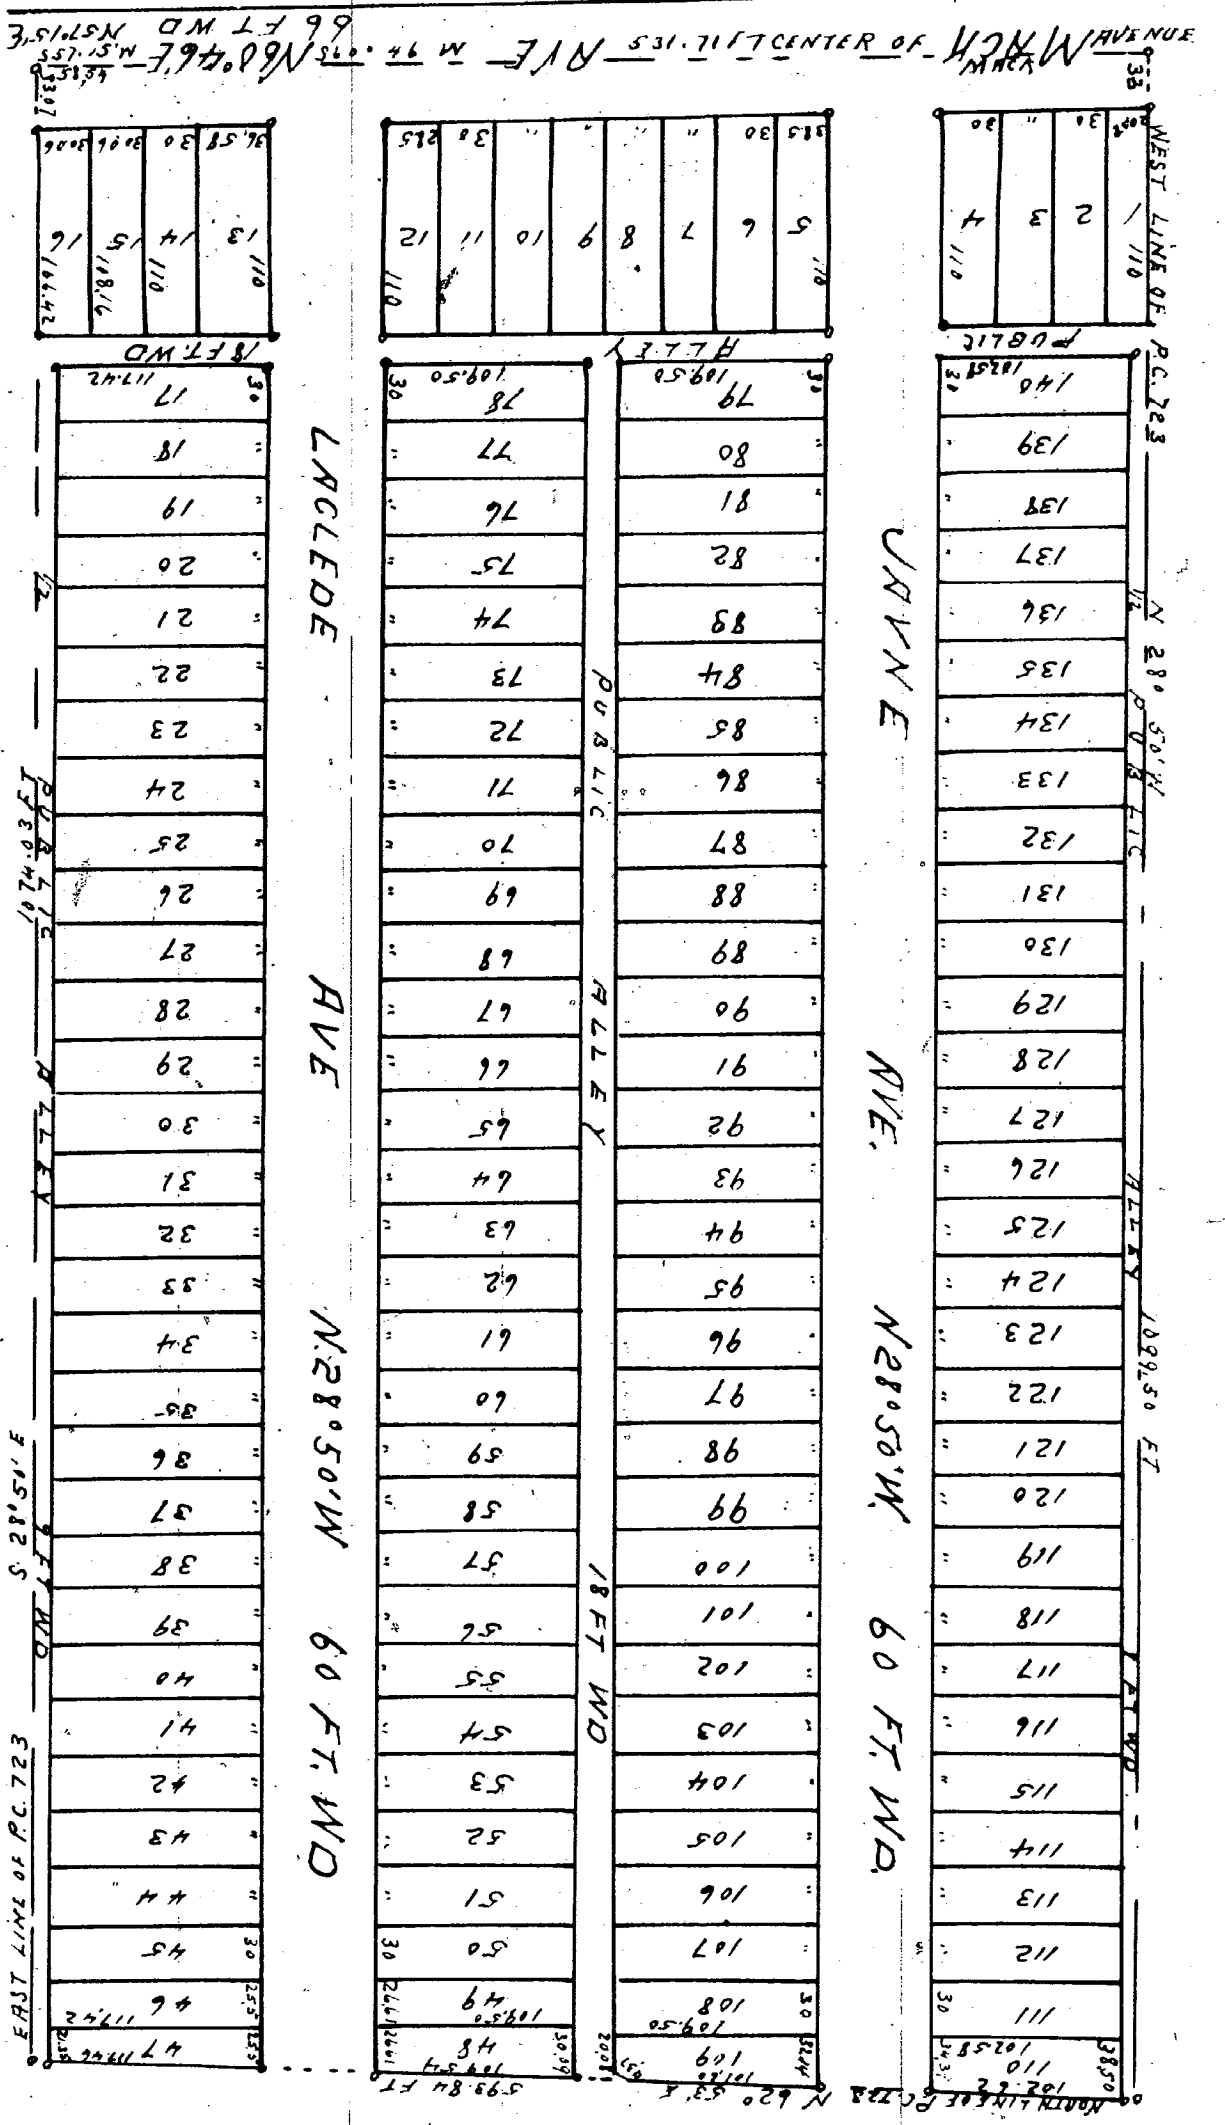

Shirley certify that they have a correct copy of the plat now on record in the Auditor General's office and by tracing the plat on record and affixing here to a carefully compared copy of the dedication and certificate dated this 3rd day of Feb. 1910 John B. Fountain Clerk and Jan. 1910

Examined and approved
A.R. Craft
April 9-1891
Deputy Auditor General

REGISTRAR'S OFFICE
COUNTY OF WAYNE
RECEIVED FOR RECORD THE 17th day
of April A.D. 1891 at 3:30
P.M. and Recorded in Liber
of Maps on Page 411
John A. McNamee
Deputy Registrar

STATE OF MICHIGAN
COUNTY OF WAYNE
John A. McNamee, Deputy Registrar
of Deeds and Mortgages
Surveyor hereby
certify that we have each carefully compared this copy with the original
plat of SHELLEY & SIMPSON'S SUB'DN OF THAT PART OF P.C. 723 LYING
NORTH OF MACK AVENUE HARTMAN
WAYNE CO. MICHIGAN
that it is an exact copy thereof and of
the whole of such original map or plat

KNOW ALL MEN BY THESE PRESENTS, that we William GREEN
AND LARRY E. MESSON WIDOW OF SAID DECEASED JAMES GREEN'S GENTLEMAN ATTORNEY IN FACT
Have caused the land embraced in the above plat to be surveyed, laid
out and platted to be known as SHELLEY & SIMPSON'S SUB'DN OF THAT
PART OF P.C. 723 LYING NORTH OF MACK AVENUE HARTMAN
WAYNE CO. MICHIGAN and that the streets and
alleys shown on said plat are hereby dedicated to the use of the public
RESERVING TO OURSELVES AND OUR SUCCESSORS IN SAID TRUST THE REVERSION
THE RIGHT OF WAY AND DISCONTINUANCE OF SAID
LAW. JOHN E. GREEN AND LARRY E. MESSON
BY WILLIAM GREEN'S GENTLEMAN ATTORNEY IN FACT
OF SAID WIDOW (MESSON) JAMES GREEN'S GENTLEMAN ATTORNEY IN FACT
SENTING IN WRITING TO THE STATE AS PROVIDED IN THE MICHIGAN
WITNESS OUR HANDS AND SEALS THIS 24th day of APRIL A.D.
EIGHTEEN HUNDRED AND NINETY ONE
IN PRESENCE OF
John Bunker
John U. Runkle Jr.
Edith E. Bunker
by W. S. Greenbury Atty in fact (L.S.)
March 24th day of March 1891 before
me a Notary Public in and for said county, personally appeared the
above named WILLIAM GREEN AND LARRY E. MESSON WIDOW OF SAID DECEASED JAMES GREEN'S GENTLEMAN ATTORNEY IN FACT
and who acknowledged the same to be their free act and deed and that they
said LARRY E. MESSON WIDOW OF SAID DECEASED JAMES GREEN'S GENTLEMAN ATTORNEY IN FACT
said LARRY E. MESSON WIDOW OF SAID DECEASED JAMES GREEN'S GENTLEMAN ATTORNEY IN FACT

I hereby certify that the above plat is correct and that the monuments
consisting of oak stakes 1/2 inches square and 15 inches long have
been placed in the ground at all angles in the boundaries and at the
intersection of all streets or alleys as shown on plat by
John A. McNamee
Deputy Registrar
Feb. 18th 1891
Engineer and Surveyor