10064

BAGG'S SUBDIVISION OF PARK LOT No 65

Received for Record March 28th 1867 at 1½ Oclock A.M.
W.E. Warner Register

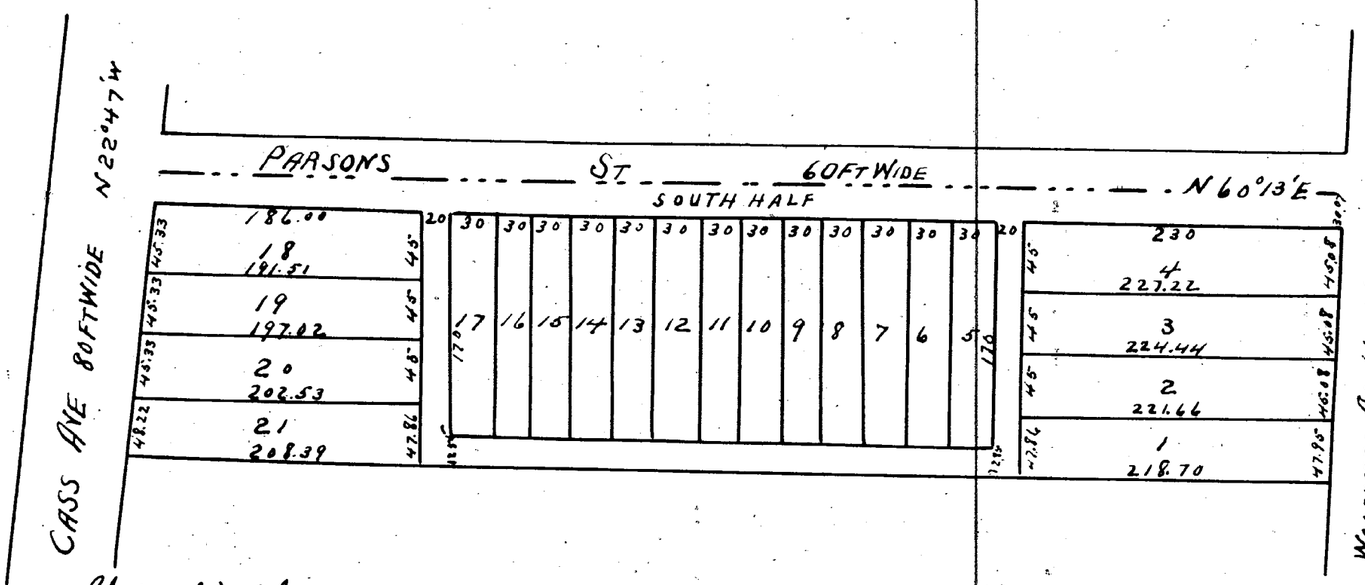

Approved March 13. 1867
E A Brush } Commissioners
Geo. Jerome } on Plans of the City

I certify that the above plat of Park Lot 65 in the City of Detroit was made by me according to law and from actual survey & calculation Eugene Robinson
City Surveyor

State of Michigan } ss
County of Wayne }

I A. Smith Bagg hereby acknowledge that I have caused the above Plat of Subdivision of Park Lot 65 in the City of Detroit to be Made by Eugene Robinson City Surveyor of Detroit Witness My hand

A Smith Bagg [LS]

Taken & acknowledged before me this 14th day of March A.D. 1867
Sears Stevens
Notary Public
Wayne County Michigan

This is to certify that the above plat has been compared with the original plat of record in the office of Register of Deeds of Wayne County and found to be a true copy of the same.
A N Wilmarth A.D. 1903
Surveyor

10065

PLAT OF THE SUBDIVISION OF PRIVATE CLAIM No 47

IN THE TOWNSHIP OF SPRINGWELLS WAYNE COUNTY MICHIGAN

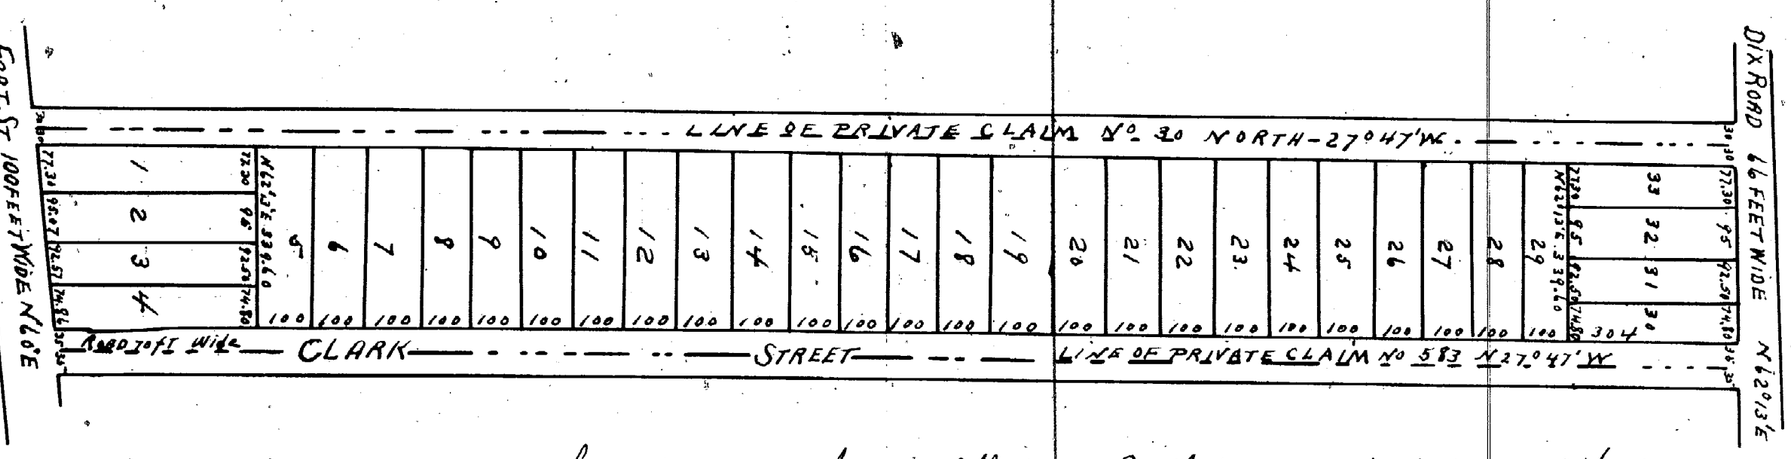

I certify the above to be correct from actual survey Detroit August 1. 1856
John F Munro Surv.

Know all men by these presents that WE Albert M Bartholomew proprietor of the premises specified in and covered by the within plat and Amanda M. wife of the said Albert do hereby make execute and acknowledge the within plat as our free ack and Deed
Signed & Sealed
in presence of
Wm E Warner
Edward Brush

Albert M. Bartholomew [LS]
Amanda M. Bartholomew [LS]

State of Michigan }
County of Wayne } ss On this 27th day of August in the year 185 before me a Notary Public in and for said County personally came Albert M Bartholomew and Amanda M. his wife to me known to be the same persons who executed the above instrument and acknowledged that they had executed the above instrument & the within plat as their free ack & Deed, and the said Amanda M. wife of the said Albert being then & there examined by me separate and apart from her said Husband Acknowledged that she Executed same & without fear or compulsion from any one. in witness whereof I have hereunto affixed My National seal the day & year first above written

D B Green Notary Public
Wayne County Mich

This is to certify that the above plat has been compared with the original plat of record in the office of Register of Deeds of Wayne County and found to be a true copy of the same
A N Wilmarth 1903
Surveyor

I hereby certify that these plats are correct Copies of the plats now on record in the Register of Deeds office being made under the supervision of the Auditor General by tracing these plats on record and affixing Carefully compared Copies of the ~~dedication and~~ Certificates Dated this 1st day of June 1910

John B La Fountain
Clerk And Gen Dept.