


— "MCCUNE'S SUBDIVISION."
— "OF PART OF FRACTION SEC 37 T 15 R 12 E." —

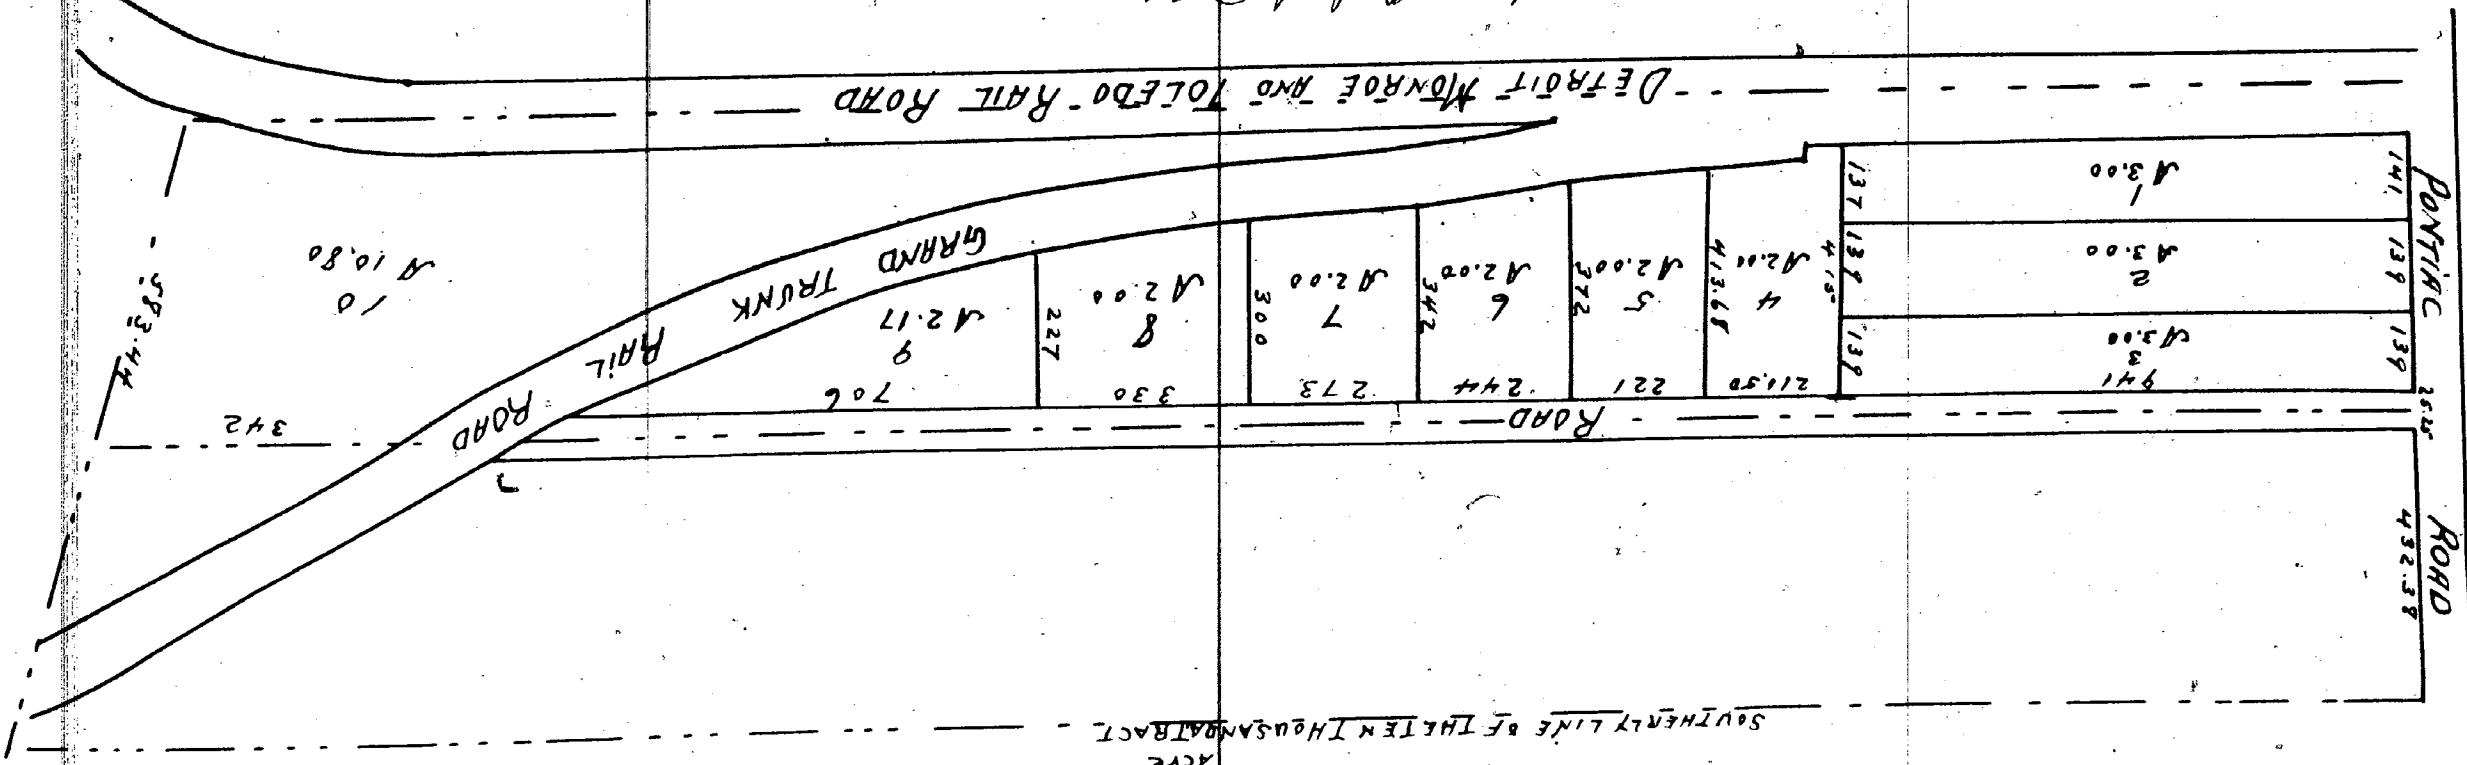

Received and recorded May 21st 1867 at 5 o'clock P.M.

and recorded May 21st 1867 at 5 O'clock P.M.
 Wm E Warner Registrar
 By Adams & Co. Secy.
 Now all men by their parents that James N M. McBurn of Detroit Michigan do hereby present for public record the annexed plat.
 Witness my hand and seal at Detroit this 11th day of May 1867
 James N M. McBurn

James A. M. McBurn

On this 11th day of May A.D. 1867 before me a Notary Public in and for said County free-
 actually came the above named James N. M. McQuinn known to me to be the person who
 executed the annexed plat and acknowledged the same to be his free act and deed.

Witness my hand and Notary Public Seal
 at the City of Washington } ss
 this 11th day of May 1867

Wm E Warner Notary Public

This is to certify that the above plat has been compared with the original plat of record in the office of Register of Deeds of Wayne County and found to be a true copy of the same.

A. H. Wilmarth
 Surveyor

— "SCOTTEN AND LOVETT'S SUBDIVISION."

OF ALL THOSE PARTS OF PRIVATE CLAIMS N^o 26, 27, 28
AND 29 LYING BETWEEN FORT ST AND THE DETROIT
MONROE AND TOLDO RAIL ROAD WEST OF WATER-
MAN AVENUE SITUATED IN THE TOWN OF SPRINGWELLS
— WAYNE COUNTY MICHIGAN. —

Received for Record July 11th 1867 at 11 o'clock A.M.
Wm. C.

Wm. Rogers
By Thompson & Co. Secy.

Know all men by these presents that we Daniel Austin & Elizabeth A. Austin, Mrs. William E. Austin and Joseph E. Austin of Adams County, Michigan do hereby dedicate to the public the publicly deposited will of the estate and all the interest remaining to our heirs and assigns the premises hereon when our heirs may be determined by law.

Joseph J. Dewey
O. H. Van Winkle
Stamford 59

75	David Weston
75	Elizabeth N Weston
75	William E. West
75	Sarah E. West

State of Michigan, ss
On the nineteenth day of June in the year one thousand eight hundred and sixty seven before me the undersigned a Notary Public and for said County personally appeared Daniel Jackson Elipha N Jackson William E Devett and Sarah E Devett to be the same persons described in and who executed the above instrument known to be the same persons described in and who executed the above instrument Elipha N Jackson wife of said Daniel Jackson and Sarah E Devett wife of said Daniel Jackson acknowledged the same to be their free act and deed and the said Elipha N Jackson acknowledged that they executed the same freely and without any fraud or compulsion from any one.

Al John & Emma de Huey with the other 3 had to be carried by sled during
the winter, many times
Went to county, Wash
on June 18, 1867. Witness my hand and seal
on June 18, 1867

[57] name of

State of Michigan } ss
County of Wayne }
On the eighteenth day of June in the year one thousand
eight hundred and sixty seven before me the undersigned
Notary Public in and for said county personally appeared John
F. Manning to me known to be the same person described in and who executed the above
certificate and acknowledged the same to be his free act and deed.

Witness my hand and seal of office at Detroit Michigan
this 18th day of June 1867.


Notary Public for said county

State of Michigan }
County of Wayne }
This is to certify that the above plat has been
compared with the original plat of record in the
Office of Registers of Deeds of May county and
found to be a true copy of the same.

This is to certify that the above plat has been compared with the original plat of record in the office of the register of deeds of Mayne county and found to be a true copy of the same.

D. H. W. D. March

Surveyor

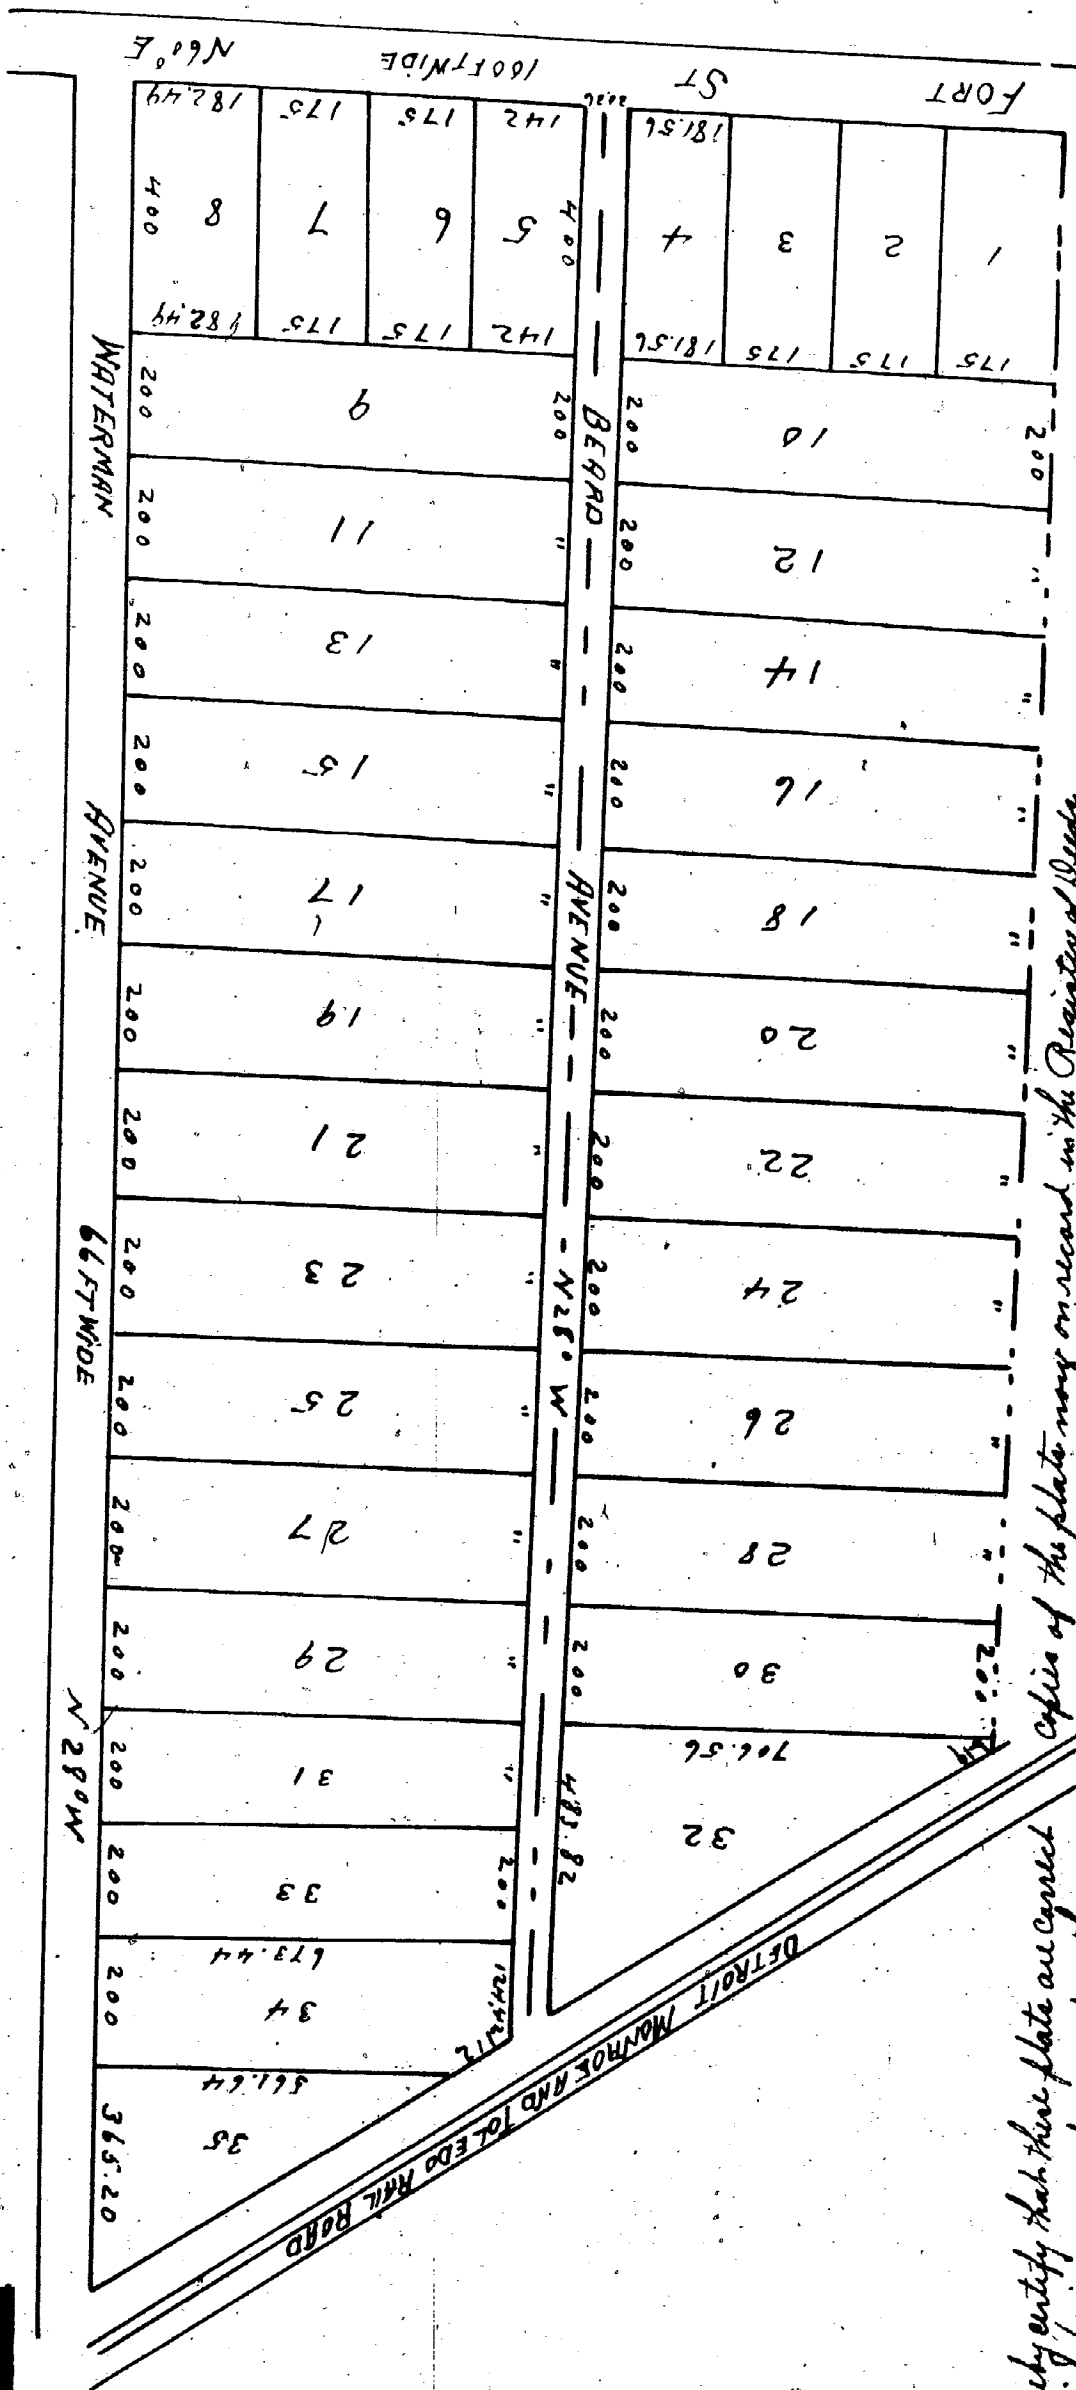

I hereby certify that these plates are correct
 as being made under the
 supervision of the Auditor General by tracing
 the plate on record and affixing thereto carefully compared copies of the certificate
 and Certificate.
 Dated this 31st day of May 1910 John B. LaFontaine

John B. LaFontaine
Clerk and Genl. Wash.