10066

McCUNE'S SUBDIVISION
OF PART OF FRAC SEC 37 T 1S R 12E.

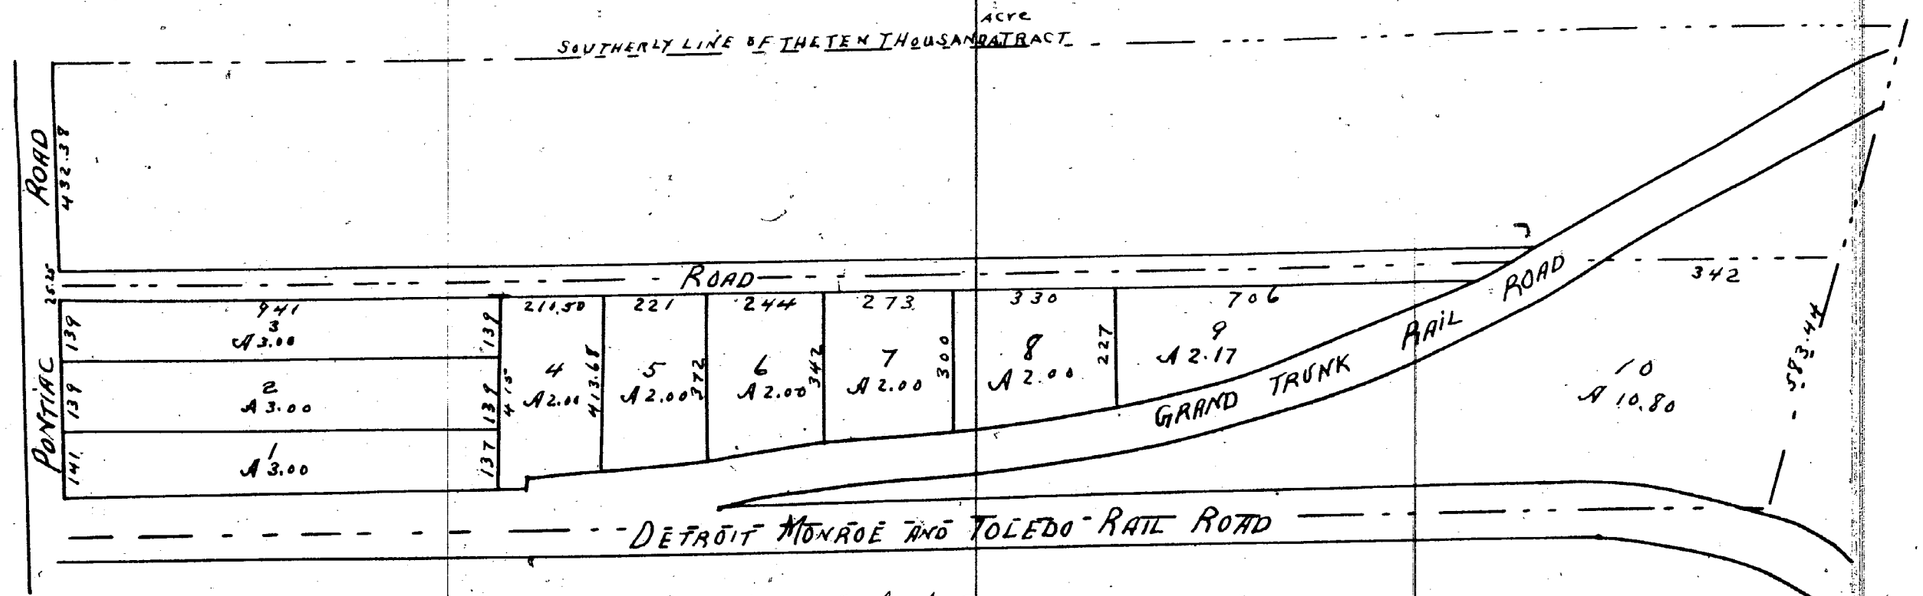

Received and recorded May 21st 1867 at 5. O'Clock P M.

Wm E Warner Register
By Alonzo Eaton Dep.

Know all men by these presents that I James N M. McCune of Detroit Michigan do hereby present for public Record the annexed Plat.

Witness my hand and seal at Detroit this 11th day of May 1867

In presence of
Wm E Warner
Alonzo Eaton

James N. M. McCune

State of Michigan } ss
County of Wayne }

On this 11th day of May A.D. 1867 before me a Notary Public in and for said County personally came the above named James N. M McCune known to me to be the person who Executed the annexed plat and acknowledged the same to be his free act and deed

Wm E Warner Notary Public

This is to certify that the above plat has been Compared with the original plat of record in the office of Register of Deeds of Wayne County and found to be a true copy of the same.

A H Wilmarth
Surveyor

10067

SCOTTEN AND LOVETT'S SUBDIVISION
OF ALL THOSE PARTS OF PRIVATE CLAIMS Nº 267, 269 AND 270 LYING BETWEEN FORT ST AND THE DETROIT MONROE AND TOLEDO RAIL ROAD AND WEST OF WATERMAN AVENUE SITUATED IN THE TOWN OF SPRINGWELLS
WAYNE COUNTY MICHIGAN.

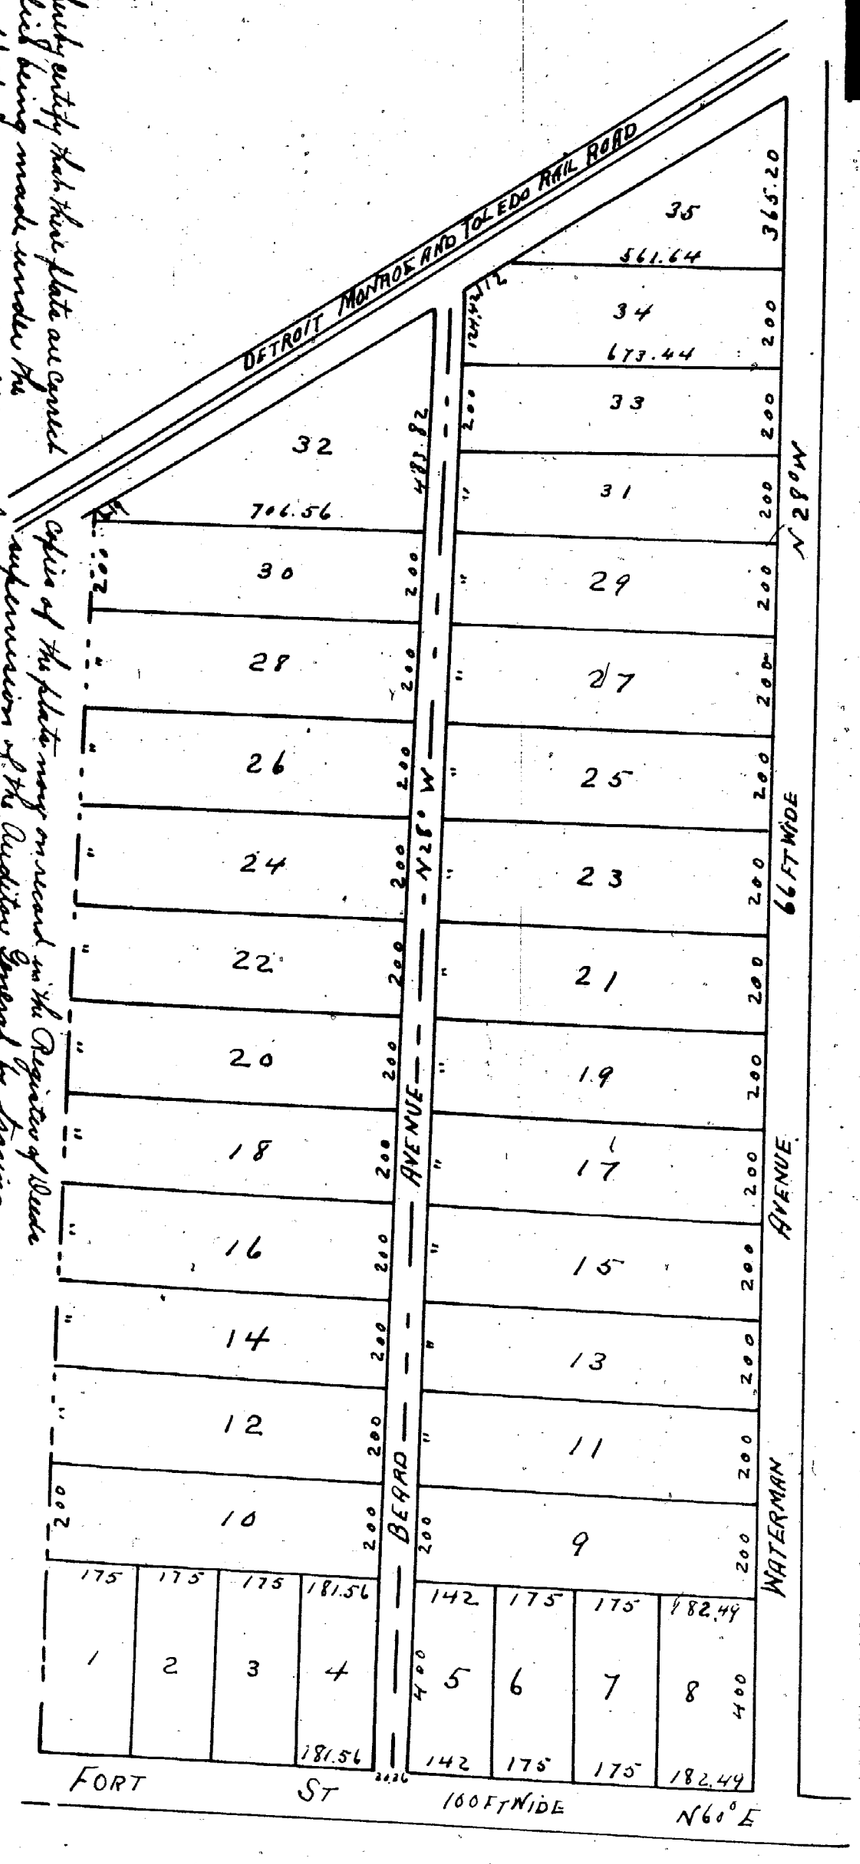

I A. Hubbell certify that this plat was made under my supervision of the Auditor General's Office of the Registry of Deeds and affixing thereto carefully compared copies of the dedications

Dated this 31st day of May 1910

John B. La Fountain
Public Road Engineer

Received for Record July 11th 1867 at 11 O'clock A.M.

Wm E Warner Register
By Alonzo Eaton Dep.

Know all men by these presents that we Daniel Scotten Elizabeth N Scotten, William E Lovett and Sarah E Lovett of Detroit Wayne County Michigan do hereby dedicate to the public the perpetual use of the streets and alleys on the plat hereto annexed reserving to ourselves and our heirs and assigns the reversion thereof whenever the same may be discontinued by law

Witness our hands and seals this thirteenth day of June A D 1867

In presence of
Joseph T Lowery
O H Van Winkle

Stamps 5¢

Daniel Scotten LS
Elizabeth N Scotten LS
William E Lovett LS
Sarah E Lovett LS

State of Michigan } ss
Wayne County }

On this thirteenth day of June in the year one thousand eight hundred and sixty seven before me the subscriber a Notary Public in and for said County personally appeared Daniel Scotten Elizabeth N Scotten William E Lovett and Sarah E Lovett to me known to be the same persons described in and who executed the above instrument who severally acknowledged the same to be their free act and deed and the said Elizabeth N Scotten wife of said Daniel Scotten and Sarah E Lovett wife of said William E Lovett on a private Examination by me separate and apart from their said husbands acknowledged that they executed the same freely and without any fear or Compulsion from any one

Joseph T Lowery Notary Public
Wayne County Mich

I John F Munro do hereby certify the above plat to be correct by actual survey
Detroit June 18, 1867 Witness my hand and seal

In presence of
Joseph T Lowry
R N Van Winkle

John F Munro [LS]

State of Michigan } ss
County of Wayne }

On this eighteenth day of June in the year one thousand eight hundred and sixty seven before me the subscriber a Notary Public in and for said County personally appeared John F Munro to me known to be the same person described in and who executed the above certificate and acknowledged the same to be his free act and deed

Stamps 5¢

Joseph T Lowery Notary Public
Wayne Co Michigan

This is to certify that the above plat has been compared with the original plat of record in the office of Register of Deeds of Wayne County and found to be a true copy of the same.

A H Wilmarth
Surveyor