


Map of Several and Lanning Subdivision of the Thompson Farm in the Township of Springwells Michigan 1854

Recd. for Record this 3rd June 1854 at 11 o'clock P.M. Henry Campbell Register
 I Certify the above to be correct from actual Survey Detrait May 17-1854
 John & Munro Surveyor

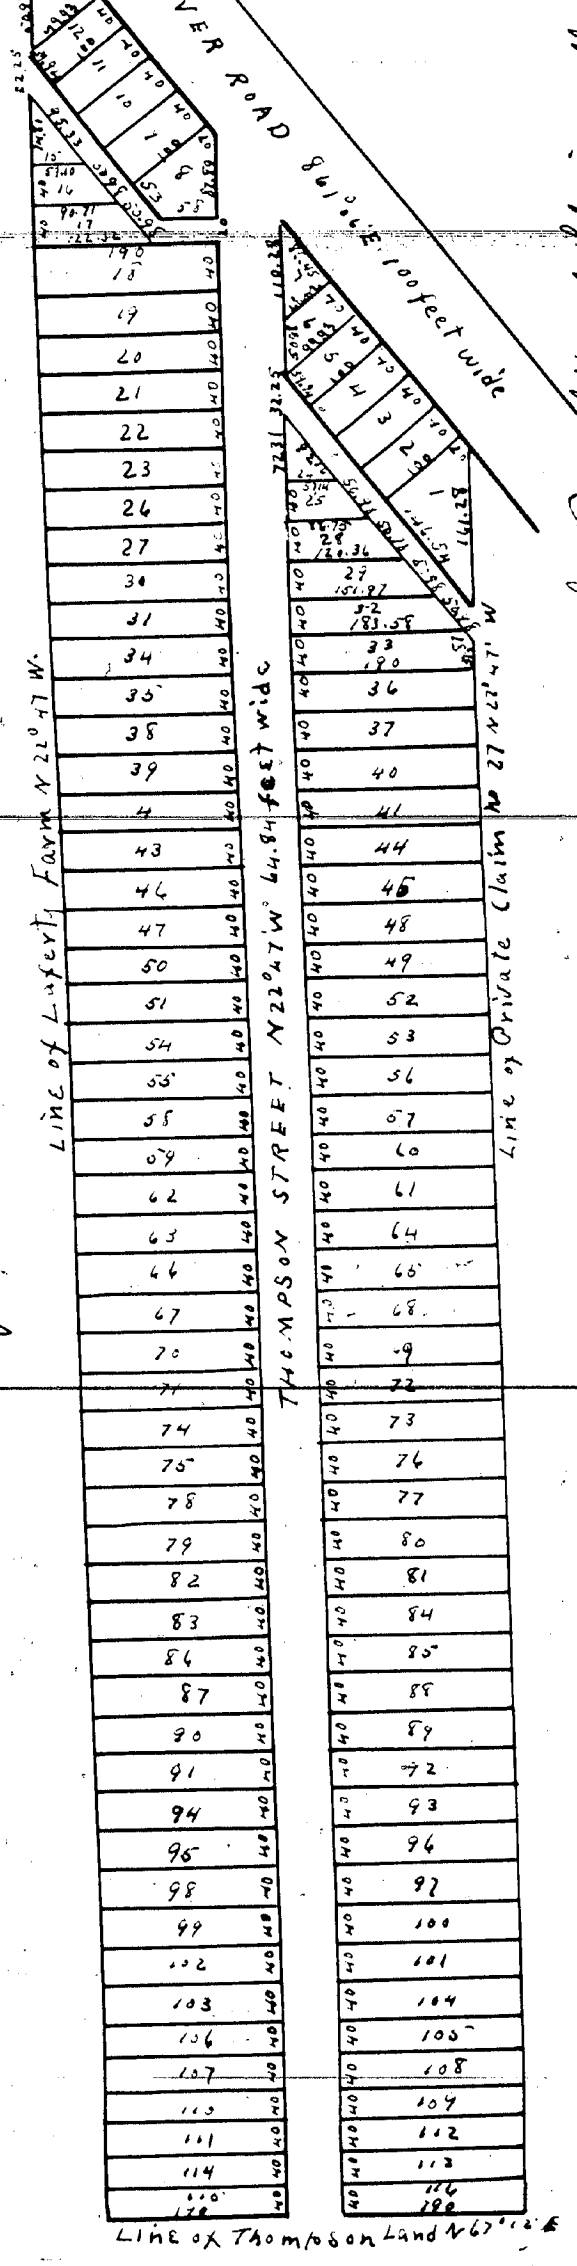


We hereby certify that the above Map is a plat of land belonging to us in the Township of Springwells Wayne County Michigan and conveyed to be platted by us and dedicated with the Streets and alleys as thereon represented given under our hands and seals this third day of June A.D. 1854 John B. Lanning & A. Lanning

State of Michigan }
 County of Wayne }
 personally appeared before me a Notary Public in and for said County John B. Lanning and Edward Lanning to me known and personally acknowledged the Execution of the within Map of Several and Lanning Subdivision in the Thompson Farm in the Township of Springwells Michigan 1854 and signed by them to be their free act and deed for the use and purposes therein expressed given under my hand and seal at Detroit this day and year aforesaid

Attestation Made at Detroit
 Notary Public
 Wayne Co.
 Mich
 (L.S.)

I hereby certify that these plats are correct copies of the plats now on record in the Register of Deeds office being made under the supervision of the Auditor General by tracing the plats on record and affixing thereto a carefully compared copy of the dedication and certificates.
 Dated this 10th day of May 1910.
 John B. LaFountaine
 Clerk and Gen. Dep.

Plat of Subdivision of the Jones Farm Between Michigan Avenue and the Grand River Road 1853

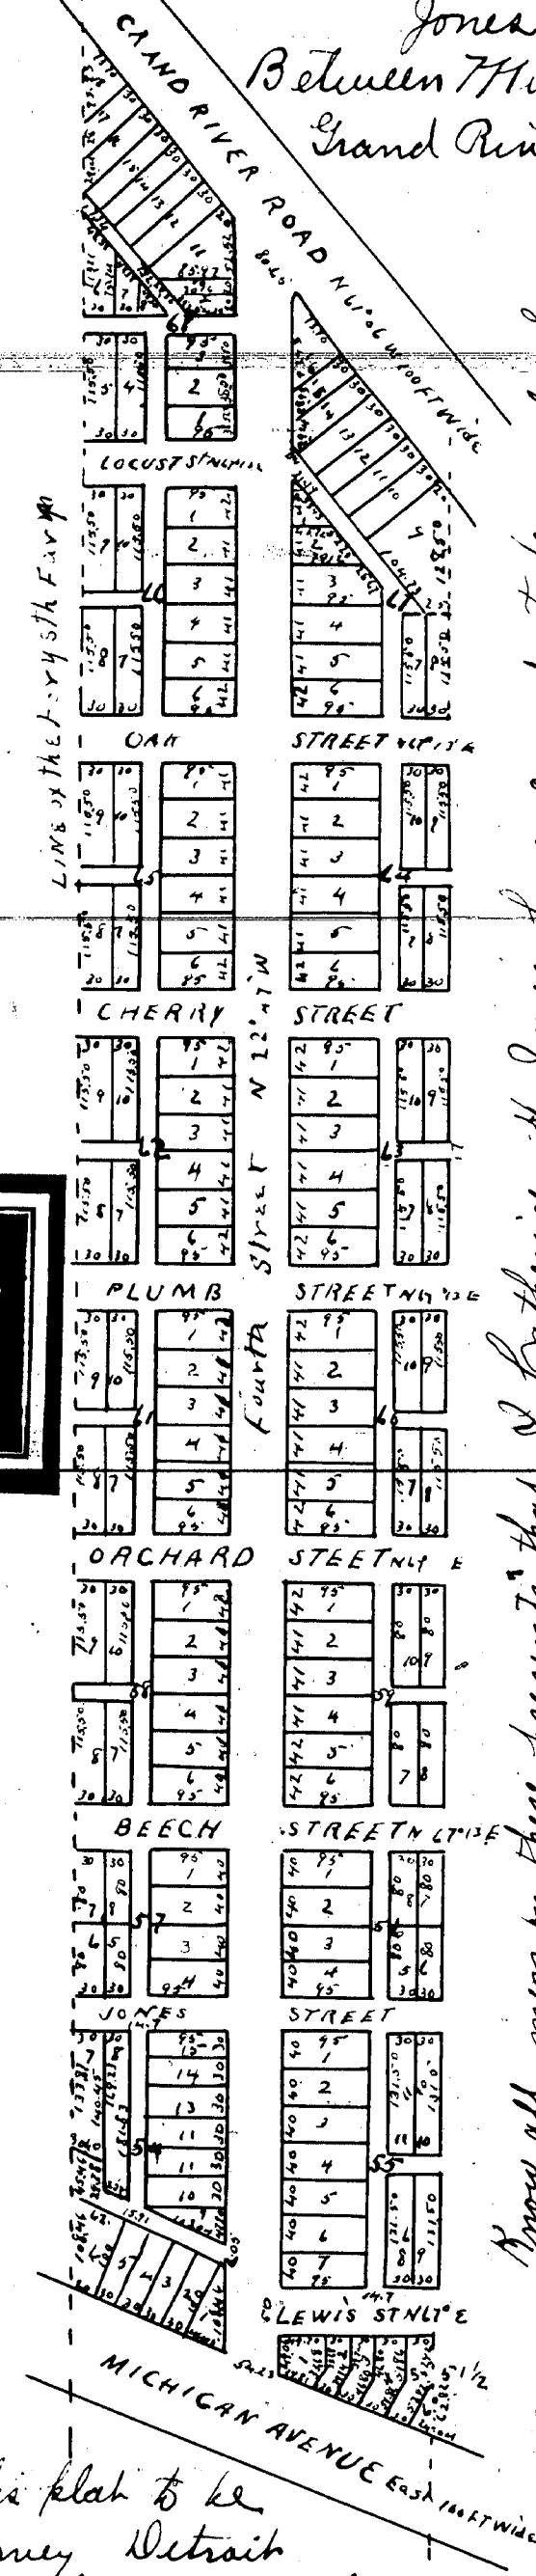

I Catherine H Jones have caused to be made to much of the accompanying plat of Part of the Jones Farm to be called as his believe the Chicago Road or Michigan Avenue and the Northern line of Beech Street and I do hereby dedicate the Streets and alleys cut on that part of said plat to public use inviting have Witness my hand and seal this twenty first day of March A.D. 1854 In presence of E. C. Walker S. H. Jones

State of Michigan }
 County of Wayne }
 before me Catherine H Jones known to me a Notary Public in & for said County to be the person who executed the above dedication in writing and acknowledged the same to be her free act and deed

Recd. for Record this 21 March 1854 at 4 1/4 o'clock P.M. Henry Campbell Register

I hereby Certify this plat to be correct from actual Survey Detrait April 26 1853 John & Munro Sur.