


10073

Plot Book for Record this 30 day
of January A.D. 1852 at 9 o'clock
A.M. Henry Bonaparte Register

Plot
of Lot No 8
of the subdivision
of the Baker farm
North of the Chicago Road
Dec 17th 1850
A. E. N. Weston
Surv.

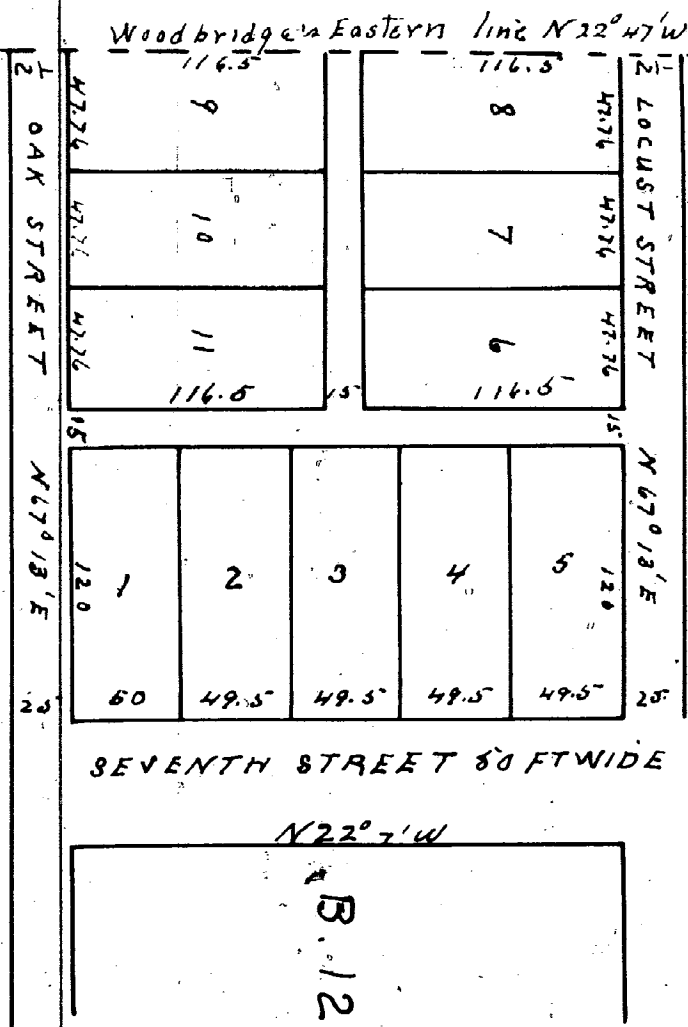


Shew all men by these presents that we Albert Crane & Anna Crane his wife and
William B. Watson of Detroit Michigan do hereby dedicate to the Public the perpetual
use of the streets and alleys on the plat hereunto annexed according to the plan and
herein and assign the same thereof when and where the same may be discontinued
by law Detroit Michigan January 27, 1852
Albert Crane
Anna Crane
Signed and sealed in the presence of
Walter Crane Walter Campbell

State of Michigan } ss
County of Wayne } Personally appeared before
me this 27 January 1852 Albert Crane & Anna his wife & William B. Watson who
acknowledged they executed the above instrument for the use and purpose men-
tioned & the said Anna Crane wife of the said Albert in a private examination
separate and apart from her husband acknowledged she executed the above
instrument freely & with out any fear or compulsion of any persons
Walter Crane
Notary Public
Wayne Co Mich

I hereby certify that this plat is a correct copy of the plat
now on record in the Register of Deeds office being made
under the supervision of the Auditor General by tracing the
plat on record and affixing thereto a carefully compared
copy of the Dedication & Certificate
Dated this 14th day of May 1910

John B. Fountain
Clerk and Ex. Secy

Dec. for record this 14th day of April A.D. 1856 at 11 o'clock A.M. at the
N.D. W. Apple Oak Reg.

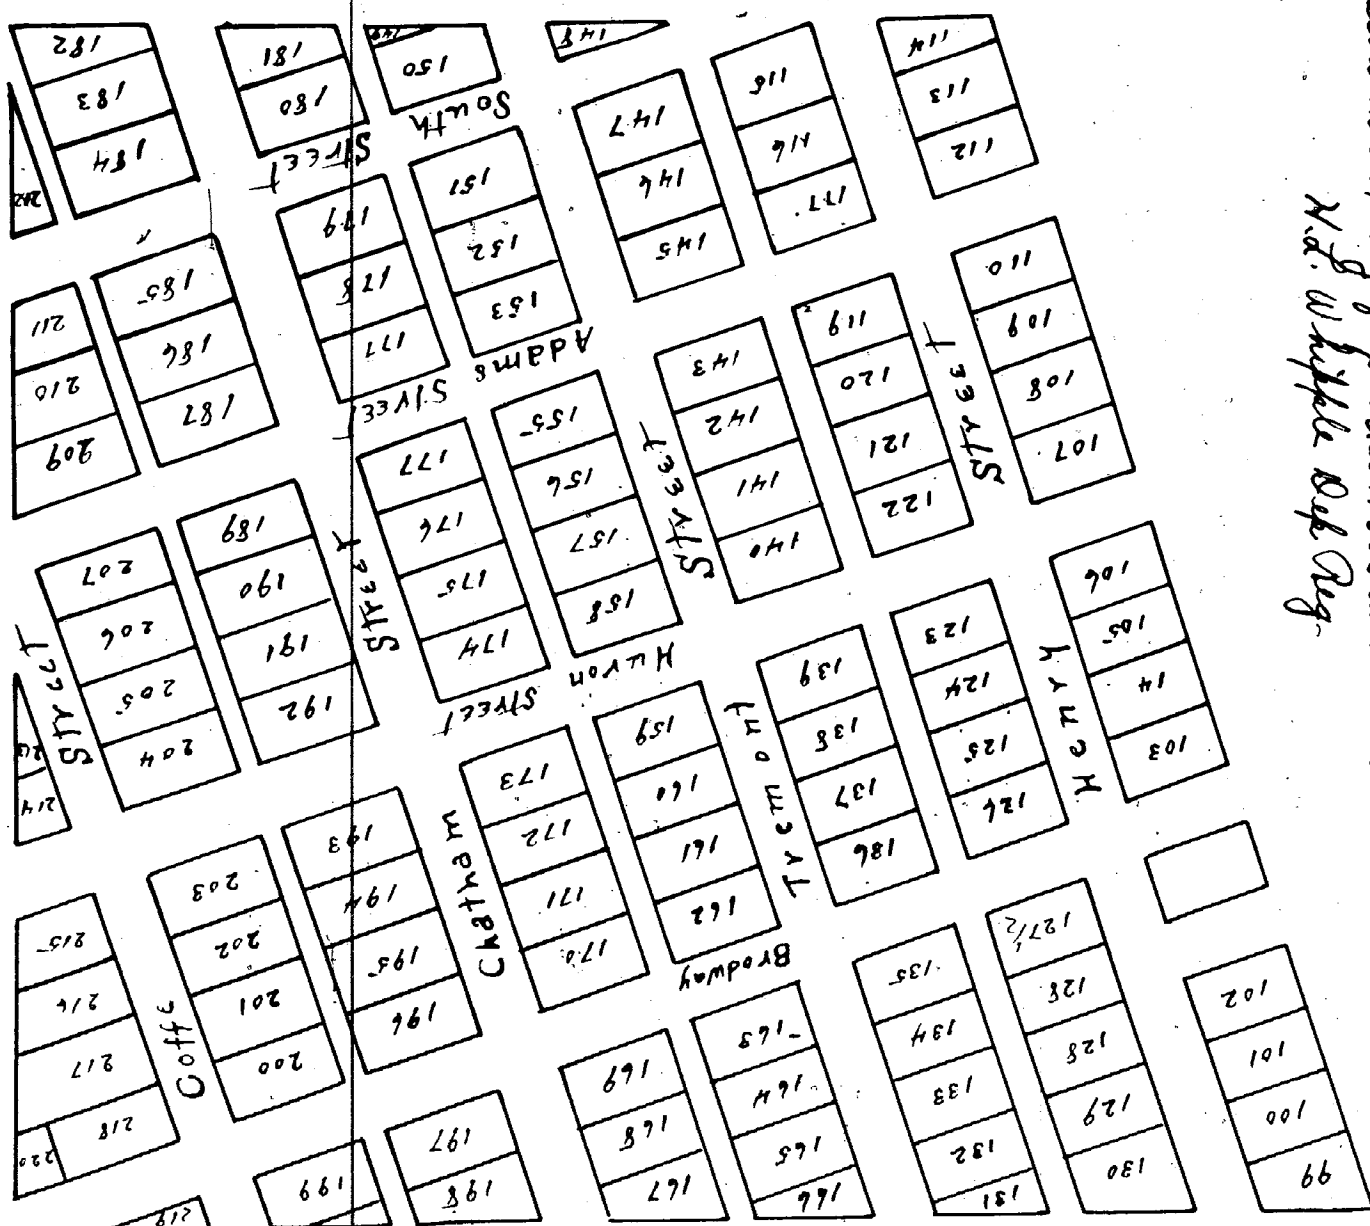

County of Michigan } ss
County of Wayne } Personally appeared before
me this 27 January 1852 Albert Crane & Anna his wife & William B. Watson who
acknowledged they executed the above instrument for the use and purpose men-
tioned & the said Anna Crane wife of the said Albert in a private examination
separate and apart from her husband acknowledged she executed the above
instrument freely & with out any fear or compulsion of any persons
Walter Crane
Notary Public
Wayne Co Mich

I hereby certify that this plat is a correct copy of the plat now on file
in the Register of Deeds office being made under the supervision of the
Auditor General by tracing the plat on record and affixing thereto
a carefully compared copy of the Dedication and Certificate
Dated this 14th day of May 1910

John B. Fountain
Clerk and Ex. Secy

10072