


of such city the above to be correct from actual survey August 6th 1867 John F. Monroe Sur.

Approved Oct 14 1867
H. P. Baldwin Commissioner of the City


This is to certify that the above plat has been compared with the original plat of record in the office of the Register of Deeds of Wayne County and found to be a true copy of the same.
A. H. Wilmarth
Surveyor

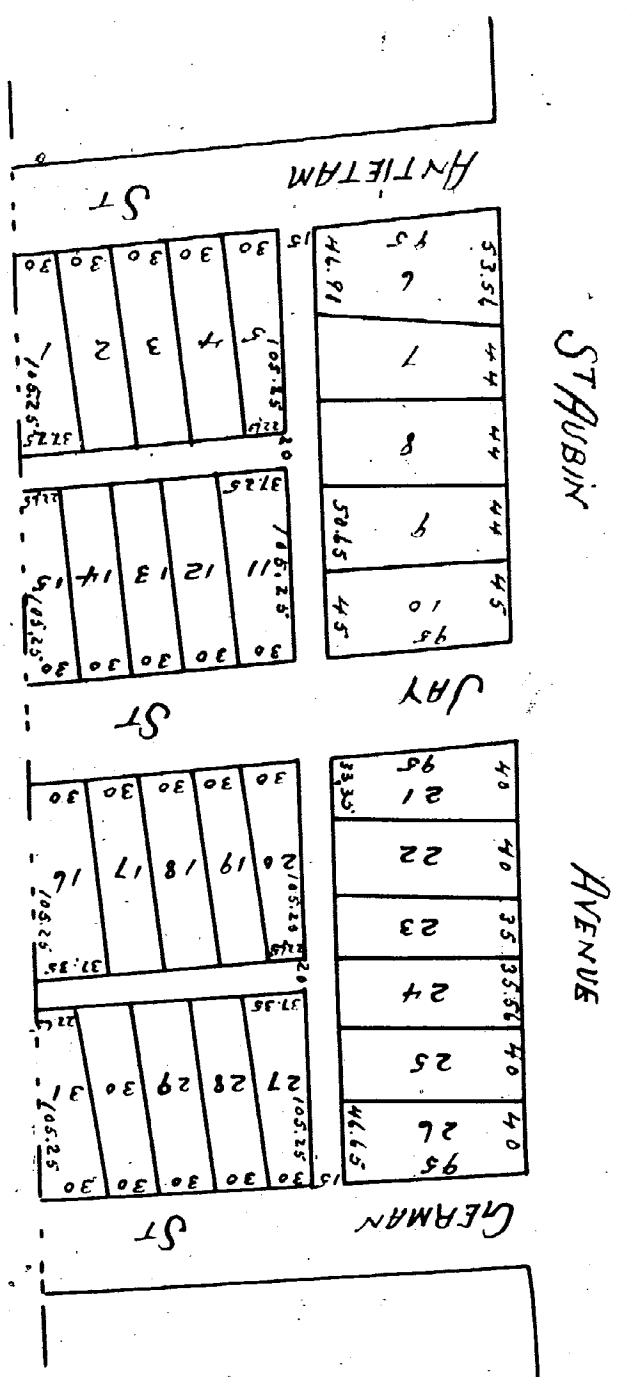

SUBDIVISION OF
OUT LOT 29
ST AUGIN FARM.

This is to certify that the above plat has been compared with the original plat of record in the office of the Register of Deeds of Wayne County and found to be a true copy of the same.
A. H. Wilmarth
Surveyor

Approved Oct 22 1867
H. P. Baldwin Commissioner of the City
of such city the above map to be correct
Stamp 50
Eugene Robinson City Surveyor

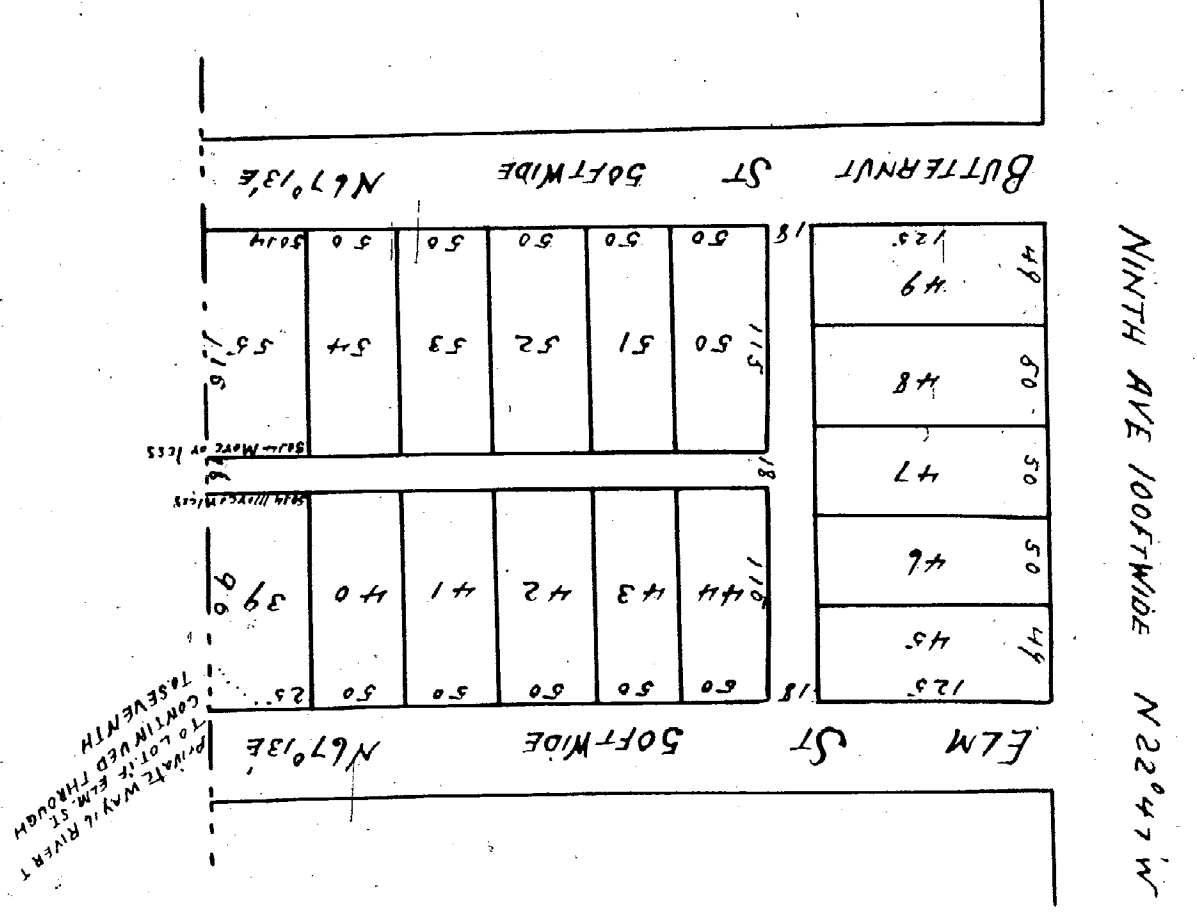

SUBDIVISION OF PART OF
OUT LOT No 95
WOODBIDGE FARM.

of such city the above to be correct from actual survey August 6th 1867 John F. Monroe Sur.

Approved Oct 14 1867
H. P. Baldwin Commissioner of the City
of such city the above to be correct from actual survey August 6th 1867 John F. Monroe Sur.

This is to certify that the above plat has been compared with the original plat of record in the office of the Register of Deeds of Wayne County and found to be a true copy of the same.
A. H. Wilmarth
Surveyor

Approved for Record October 28, 1867 at 11 o'clock A.M.
W. E. Warner Register
Ray Eaton Deft.

10075

of such city the above map to be correct
Stamp 50
Eugene Robinson City Surveyor

Approved Oct 22 1867
H. P. Baldwin Commissioner of the City
of such city the above map to be correct
Stamp 50
Eugene Robinson City Surveyor

This is to certify that the above plat has been compared with the original plat of record in the office of the Register of Deeds of Wayne County and found to be a true copy of the same.
A. H. Wilmarth
Surveyor

Approved for Record October 26th 1867 at 3 o'clock P.M.
W. E. Warner Register
Ray Eaton Deft.

10074

Handwritten: *Handwritten*

as appears from the Journal of said Common Council, on file in my office,

10-29-63
James D. Peabody
City Clerk

[illegible][illegible][illegible][illegible][illegible][illegible][illegible]

Handwritten signature: *Handwritten signature*

10-29-63
James D. Padgett
City Clerk

[illegible]

October 22		2658	1865
<p>Street as platted in the Plat of the subdivision of Block 26 of St. Ashlin Avenue, City of Detroit, Wayne County, Michigan, as recorded in Liber 32, Page 185 of Deeds and County Records lying west of and adjoining the west line of Lots 1 to 19 and the east line of Lots 10 and 19 and east of and adjoining the east line of Lots 8 to 14 both inclusive of the last mentioned subdivision.</p> <p>Also all that part of the east-west public alley 20 feet wide, east of the between Miller, Edward Right-of-Way as platted in Block 7 of the Plat of the subdivision of Blocks 6, 7, 8, 9, 10, 11, 12 and 13, Whitcomb & Co. of Detroit, Wayne County, Michigan, as recorded in Liber 34, Page 186 of Deeds and County Records lying north of and adjoining the north line of Lot 1 to 14 both inclusive of the last mentioned subdivision.</p> <p>Also all that part of the east-west public alley 20 feet wide, west of St. Ashlin Avenue, as platted in the subdivision of the North, L & M, C. Co. of Detroit, Wayne County, as recorded in Liber 7, Page 231 of Plats lying north of and adjoining the north line of Lots 9 to 14 both inclusive and south of and adjoining the south line of Lots 8 to 14 both inclusive of the last mentioned subdivision.</p>	<p>the subdivision of Block 26 of St. Ashlin Avenue, City of Detroit, Wayne County, Michigan, as recorded in Liber 32, Page 185 of Deeds and County Records lying west of and adjoining the west line of Lots 1 to 19 and the east line of Lots 10 and 19 and east of and adjoining the east line of Lots 8 to 14 both inclusive of the last mentioned subdivision.</p> <p>Also all that part of the east-west public alley 20 feet wide, east of the between Miller, Edward Right-of-Way as platted in Block 7 of the Plat of the subdivision of Blocks 6, 7, 8, 9, 10, 11, 12 and 13, Whitcomb & Co. of Detroit, Wayne County, Michigan, as recorded in Liber 34, Page 186 of Deeds and County Records lying north of and adjoining the north line of Lot 1 to 14 both inclusive of the last mentioned subdivision.</p> <p>Also all that part of the east-west public alley 20 feet wide, west of St. Ashlin Avenue, as platted in the subdivision of the North, L & M, C. Co. of Detroit, Wayne County, as recorded in Liber 7, Page 231 of Plats lying north of and adjoining the north line of Lots 9 to 14 both inclusive and south of and adjoining the south line of Lots 8 to 14 both inclusive of the last mentioned subdivision.</p>		
<p>Also all that part of the east-west public alley 12 feet wide, west of St. Ashlin Avenue, as platted in the subdivision of the North, L & M, C. Co. of Detroit, Wayne County, as recorded in Liber 7, Page 231 of Plats lying west of and adjoining the west line of Lots 21 to 26 both inclusive and south of and adjoining the south line of Lots 21 and 31 all of the last mentioned subdivision.</p>	<p>Also all that part of the east-west public alley 12 feet wide, west of St. Ashlin Avenue, as platted in the subdivision of the North, L & M, C. Co. of Detroit, Wayne County, as recorded in Liber 7, Page 231 of Plats lying west of and adjoining the west line of Lots 21 to 26 both inclusive and south of and adjoining the south line of Lots 21 and 31 all of the last mentioned subdivision.</p>		
<p>Also all that part of the east-west public alley 20 feet wide, east of the between Miller, Edward Right-of-Way as platted in Block 7 of the Plat of the subdivision of Blocks 6, 7, 8, 9, 10, 11, 12 and 13, Whitcomb & Co. of Detroit, Wayne County, as recorded in Liber 34, Page 186 of Deeds and County Records lying north of and adjoining the north line of Lot 1 to 14 both inclusive and south of and adjoining the south line of Lots 8 to 14 both inclusive of the last mentioned subdivision.</p>	<p>Also all that part of the east-west public alley 20 feet wide, east of the between Miller, Edward Right-of-Way as platted in Block 7 of the Plat of the subdivision of Blocks 6, 7, 8, 9, 10, 11, 12 and 13, Whitcomb & Co. of Detroit, Wayne County, as recorded in Liber 34, Page 186 of Deeds and County Records lying north of and adjoining the north line of Lot 1 to 14 both inclusive and south of and adjoining the south line of Lots 8 to 14 both inclusive of the last mentioned subdivision.</p>		

Public Works
October 6, 1966
Council:
The are re-
turn of the
Chry
d, request
sation of e
istics of th
ue, which
-way sinc
Edsel Ford
Mt. Elliott-
with the re