

WEITZEL'S PLAT.
OF THE SUBDIVISION OF PART OF
PRIVATE CLAIM NO 338.

Received for Record this 15th day of October A.D. 1867 at 9 O'clock A.M.

Certify the above to be correct from Actual Survey taken April 2nd 1867
John F. Munro Sur.

Approved May 9, 1867
E. A. Burt
Commissioner
on
No George
John of the City

State of Michigan }
County of Wayne }
John S. Weitzel of the City of Detroit County of Wayne and other
of Michigan do hereby certify the within to be a plat of the
Subdivision of Part of Private Claim Number Three hundred and thirty eight in the City
of Detroit State and County afore said Dated October 15th A.D. 1867


John S. Weitzel [Seal]

State of Michigan }
County of Wayne }
On this 15th day of October A.D. 1867 appeared before
me the above named John S. Weitzel known to me to be
the person who subscribed the above declaration and he acknowledged the above plat
and declaration there to be his free act and deed as Detach in said County and
Hiram Q. Newland

Notary Public
Wayne County
Michigan

This is to certify that the above plat has been
compared with the original plat of record in the
office of the Register of Deeds of Wayne County and
found to be a true copy of the same.
A. N. Williams
Surveyor

I hereby certify that this is a correct copy of the plat now on record in the Register
of Deeds office being made under the supervision of the Auditor General by having
the plat on record and offering there a carefully compared copy of the declaration and
certification
Dated this 3rd day of June 1910
John B. K. Fountain
Clerk and Gen. Reck.

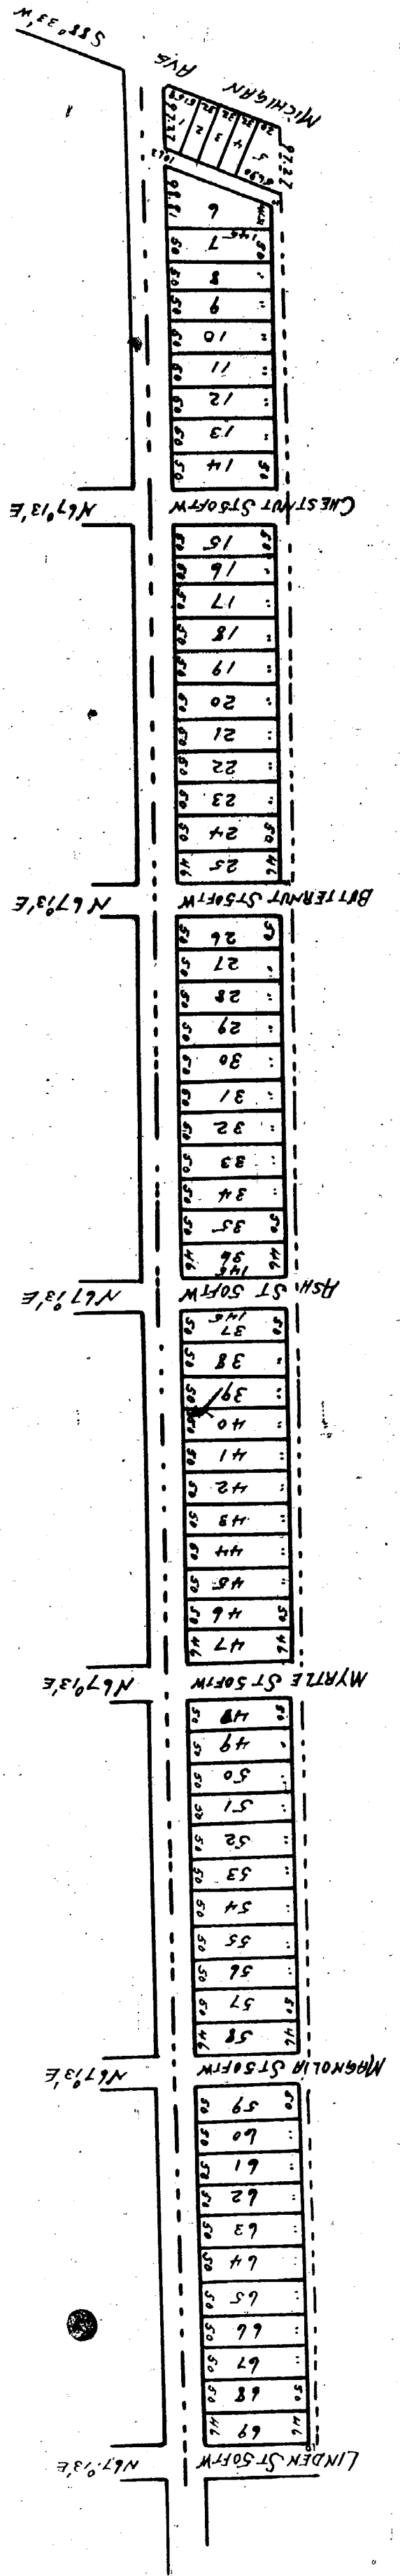

Map attached.
Li. 17232
Pa. 590
Res. 12-17-69

Wayne
7174
10076

Resolved, That all that part of the east-west public alley, 18 feet wide, in the block bounded by Grand River, the Ford Freeway, Loraine and Linwood as platted in W. G. Werner's Subdivision of Lot 1, Bowen and Werner's Subdivision, Private Claim 338 and the east half of Private Claim 474 lying north of the north line of Grand River, Detroit, Wayne County, Michigan as recorded in Liber 25, Page 11, Plats, Wayne County records, lying southerly of and abutting the southerly line of Lots 1 and 2, lying northerly of and abutting the northerly line of Lot 3, inclusive of the above mentioned subdivision;

Be and the same is hereby vacated to become a part and parcel of the abutting property.

Adopted as follows:

Yeas — Councilmen Beck, Miriani, Ravitz, Rogell, Tindal, Van Antwerp, Wierzbicki and President Carey—8.

Nays—None.

STATE OF MICHIGAN)
CITY OF DETROIT) SS.

SHORT FORM--TRUE COPY CERTIFICATE

I, THOMAS D. LEADBETTER, CITY CLERK of the City of Detroit, do hereby certify that the annexed paper is a True Copy of a Resolution

adopted by the Common Council on

DEC 9

1969

and approved by the Mayor on

DEC 15 1969

as appears from the Journal of said Common Council, on file in my office.


IN WITNESS WHEREOF, I have hereunto set my hand and affixed the Corporate Seal of said City, at Detroit, on

DEC 16 1969

Thomas D. Leadbetter
City Clerk

PETITION NO. ~~10696~~ 9247
 CONTACT: ED RODDY
 WO 5-4200 EXT. 378

APPROVED: DECEMBER 9, 1969

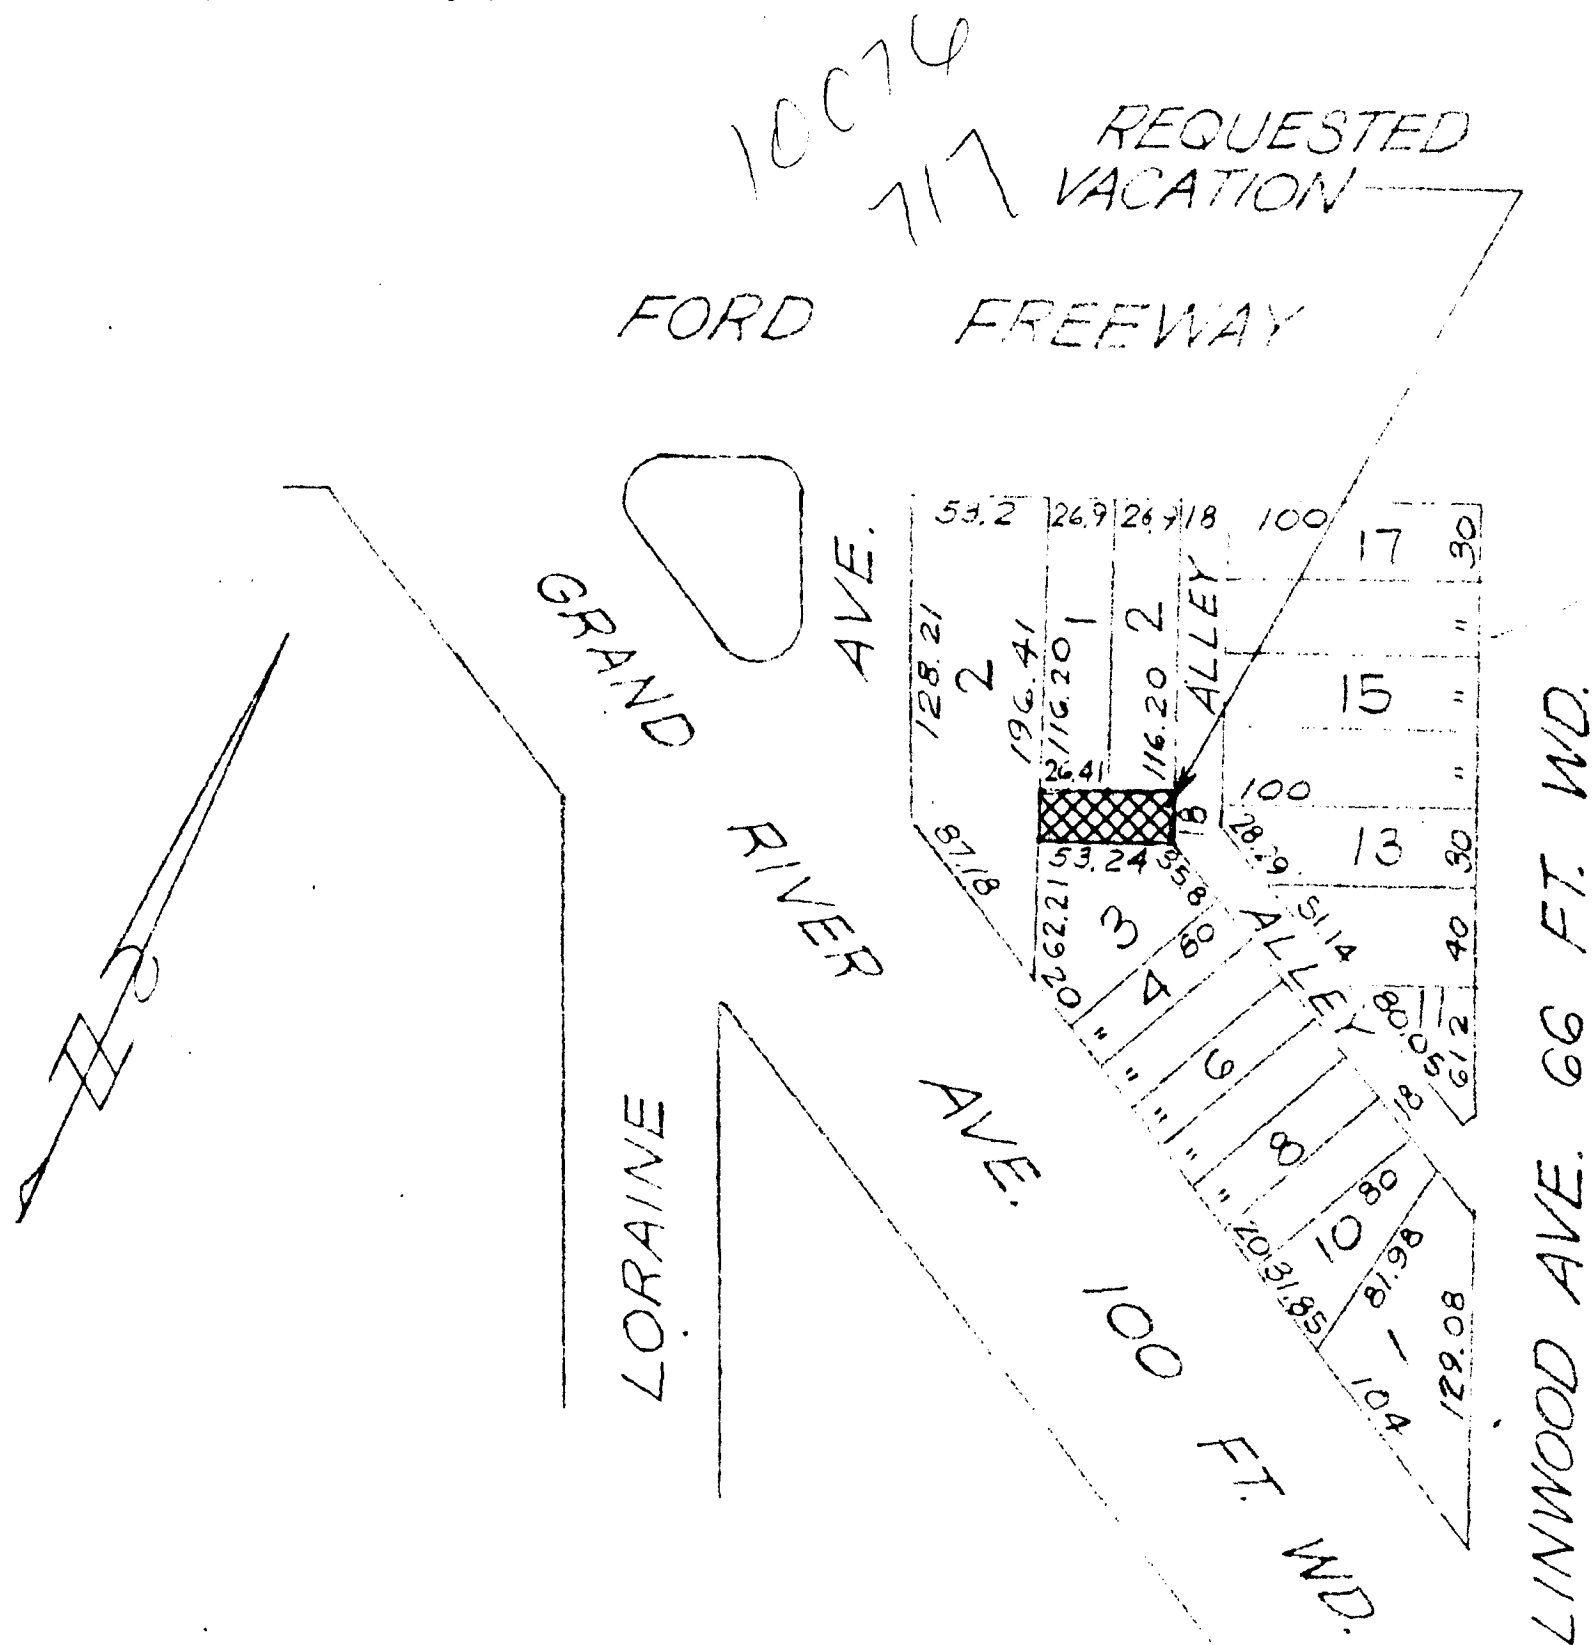

W.G. WERNER'S SUBM. of LA 1 between & Werner's Subm. PC 338
 TOPO NO. 20 and the E 1/2 PC 474 lying in of in 1 Gr. Rev.
 SCALE 1"=100'

425 P11

FOR OFFICE USE ONLY

B								REQUESTED VACATION		CITY OF DETROIT	
A								OFA PORTION OF THE		Dept. of Public Works	
DESCRIPTION		Drwn	Chkd	Appd	Date			ALLEY N. OF GRAND		City Engineers Office	
REVISIONS								RIVER BET. LORAINÉ		Job No. MO 1(1)	
DRAWN BY		APPROVED						AND LINWOOD.		Drwg. No. X-10696	
TRACED BY		APPROVED								Date 9-23-69	
CHECKED		APPROVED									
		CITY ENGINEER									