


Plat of Tregent's subdivision  
of Lot No 15 in Block No 14  
of the Dequindre Farm Detroit  
Recorded this 22nd day of  
February 1854 at 4 O'clock  
P.M.

Scale of 20 ft to one inch

10080

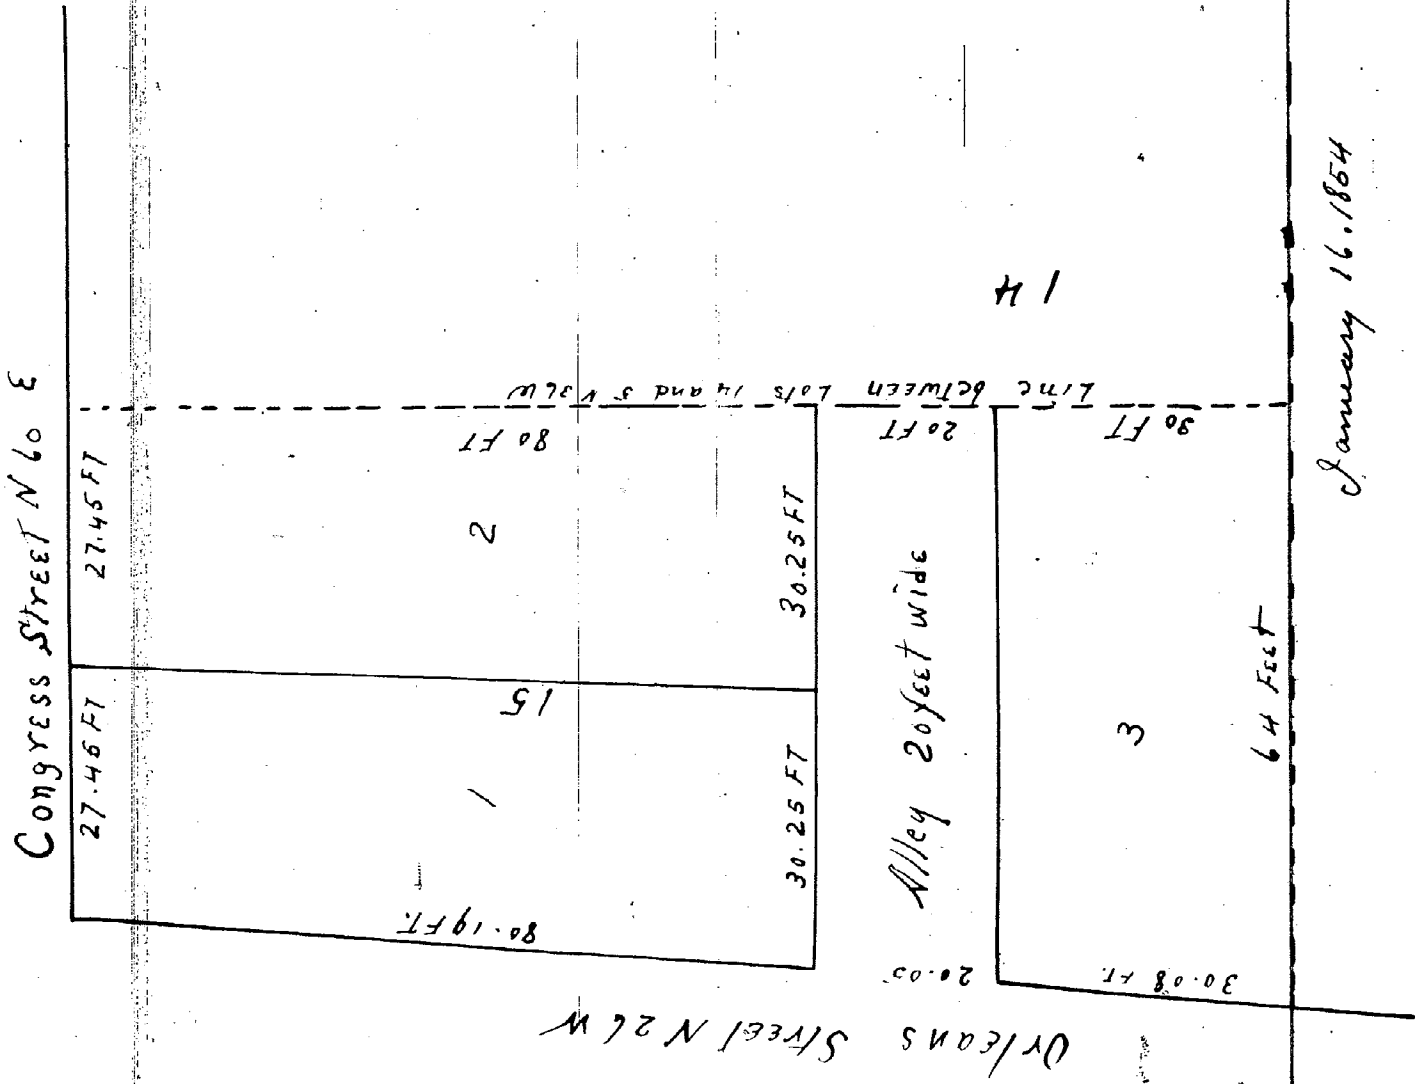

I hereby certify the above plat to be correct from actual  
Calculation  
Detroit Feb 17th 1854 Thomas Campan City Surveyor

I Patrick Tregent approve and adopt the annexed plat of  
Tregent's subdivision of Lot No 15 in Section Fourteen Dequindre  
Farm corner of Orleans and Congress street in the City of Detroit  
and State of Michigan and authorize the same to be recorded  
February the 22d A.D. 1854

In Presence of  
J Wilkie Moore  
C B Edwards


Patrick Tregent L.S.D

State of Michigan Be it remembered that on this Twenty second  
day of February A.D. 1854 before me a Notary  
Public in and of said County and State personally came Patrick Tregent  
known to me to be the person who executed the annexed Plat and acknowledged  
the same to be his free act and will and with a view and for the  
purpose to have the same recorded according to law, Notary Public

Jacob W Moore Notary Public  
Wayne County Mich

Subdivision of Lots No 6 & 7 Block 28  
Leas Farm  
Detroit Dec 19th 1853

10081

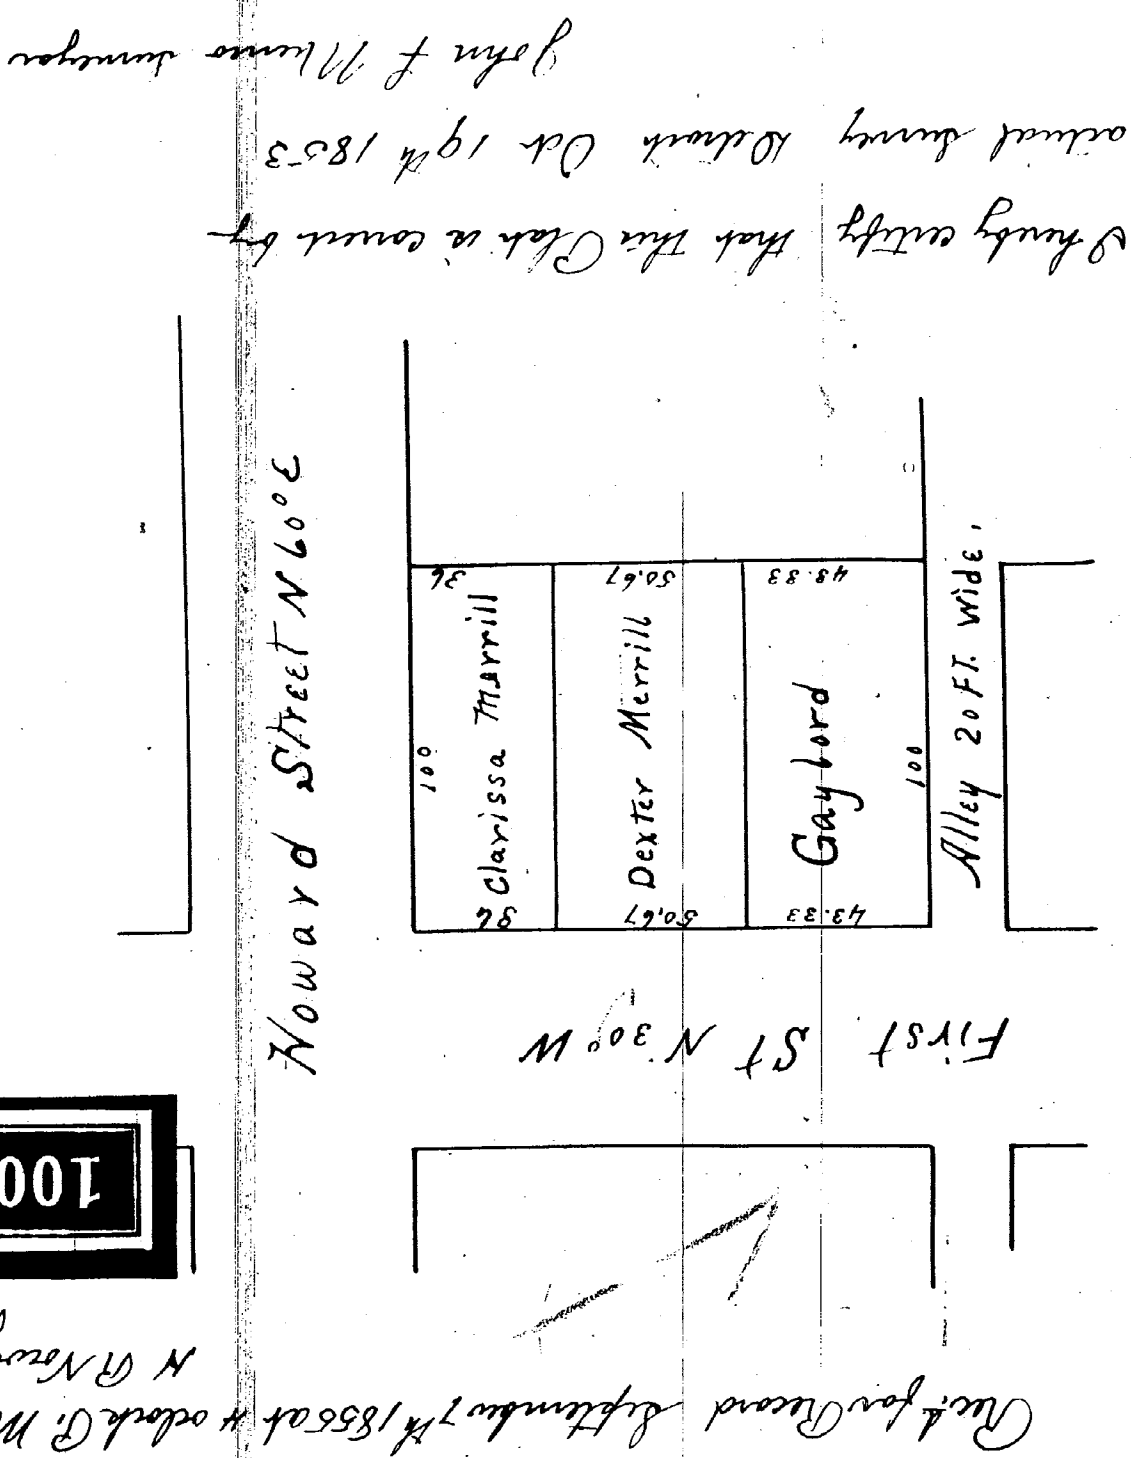

NATURAL  
LEAF

I know all men by their presents that I Dexter Merrill do present  
for record the within plat of subdivision of Lots No 6 and 7  
Block 28 Leas Farm Witness my hand and seal at Detroit this  
7th day of September A.D. 1853

In Presence of  
Henry Campan  
N B Newland

Dexter Merrill

State of Michigan  
Wayne County On this 7th day of September A.D. 1853  
personally appeared before me a Notary Public for said County Dex-  
ter Merrill known to me to be the person who executed the  
above and acknowledged the same to be his free act & deed  
Henry Campan Notary  
Public Wayne Co Mich

I hereby certify that these plats are correct copies of the platanow  
on file in the Register of Deeds office being made under the  
superintendence of the Auditor General by tracing the plat on record  
and affixing thereto a carefully compared copy of the dedication  
and certificate  
Dated this 19th day of May 1910

John B La Fountain  
Clerk and Gen. Dep.