


Plat of Tregent's subdivision
of Lot No 15 in Block No 14
of the Dequindre Farm Detroit
Recorded this 22nd day of
February 1854 at 4 O'clock
P.M.

Scale of 20 ft to one inch

10080

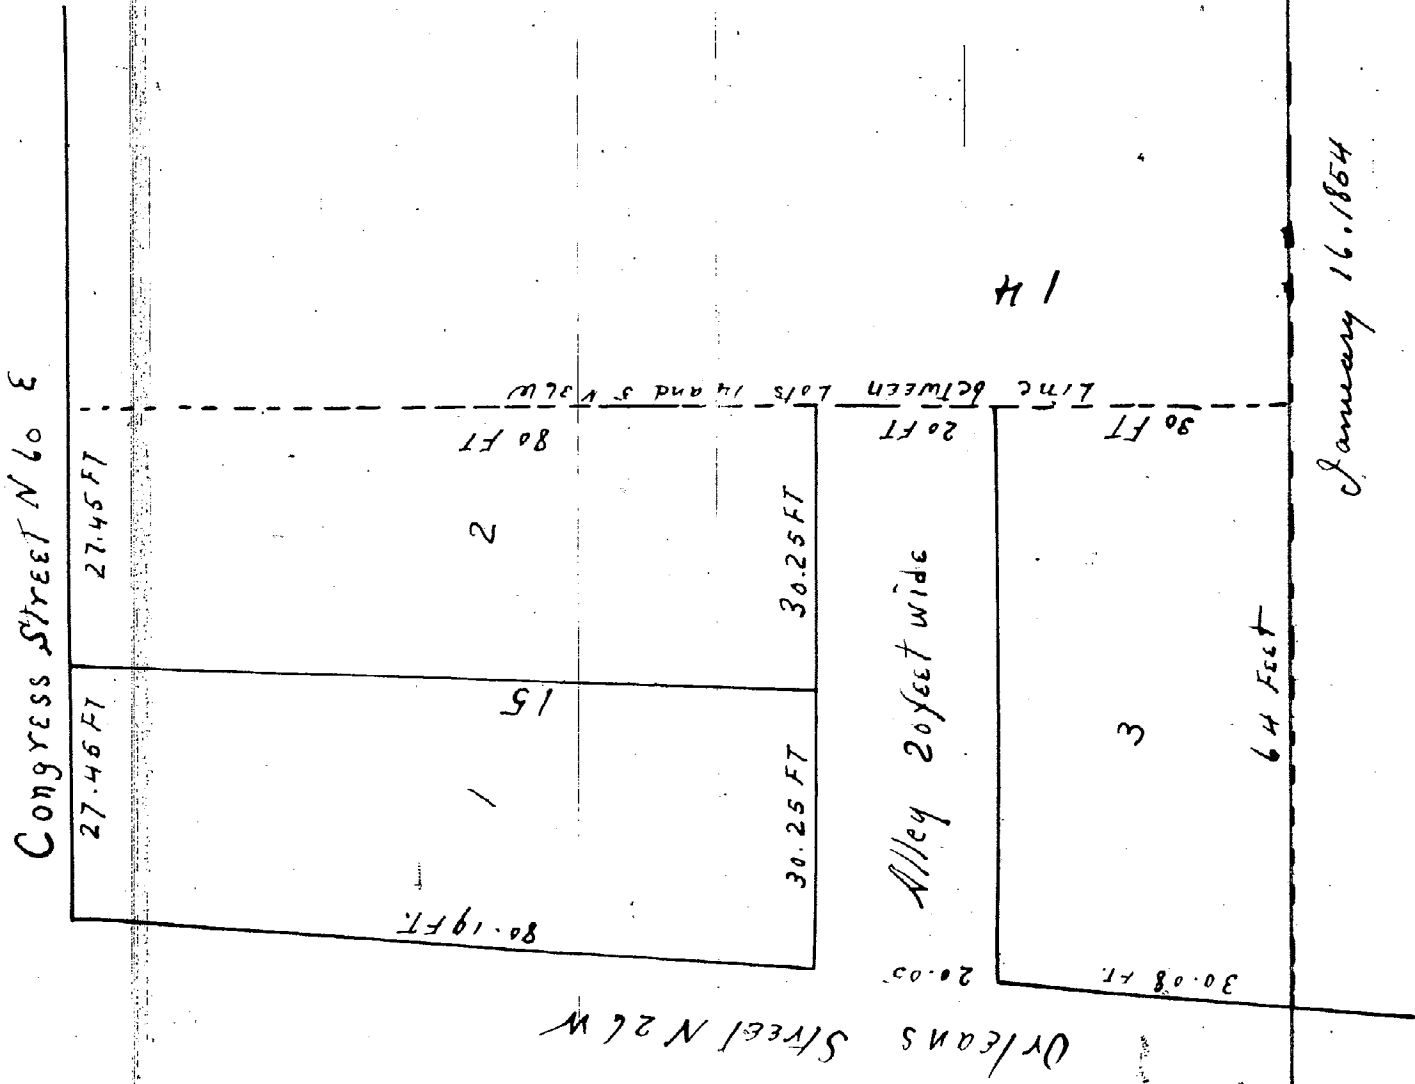

I hereby certify the above plat to be correct from actual
Calculation
Detroit Feb 17th 1854 Thomas Campan City Surveyor

I Patrick Tregent approve and adopt the annexed plat of
Tregent's subdivision of Lot No 15 in Section Fourteen Dequindre
Farm corner of Orleans and Congress street in the City of Detroit
and State of Michigan and authorize the same to be recorded
February the 22 A.D. 1854

In Presence of
J Wilkie Moore
C B Edwards


Patrick Tregent L.S.D

State of Michigan Be it remembered that on this Twenty second
day of February A.D. 1854 before me a Notary
Public in and of said County and State personally came Patrick Tregent
known to me to be the person who executed the annexed Plat and acknowledged
the same to be his free act and will and with a view and for the
purpose to have the same recorded according to law, Notary Public

Jacob W Moore Notary Public
Wayne County Mich

Subdivision of Lots No 6 & 7 Block 28
Leas Farm
Detroit Dec 19th 1853

10081

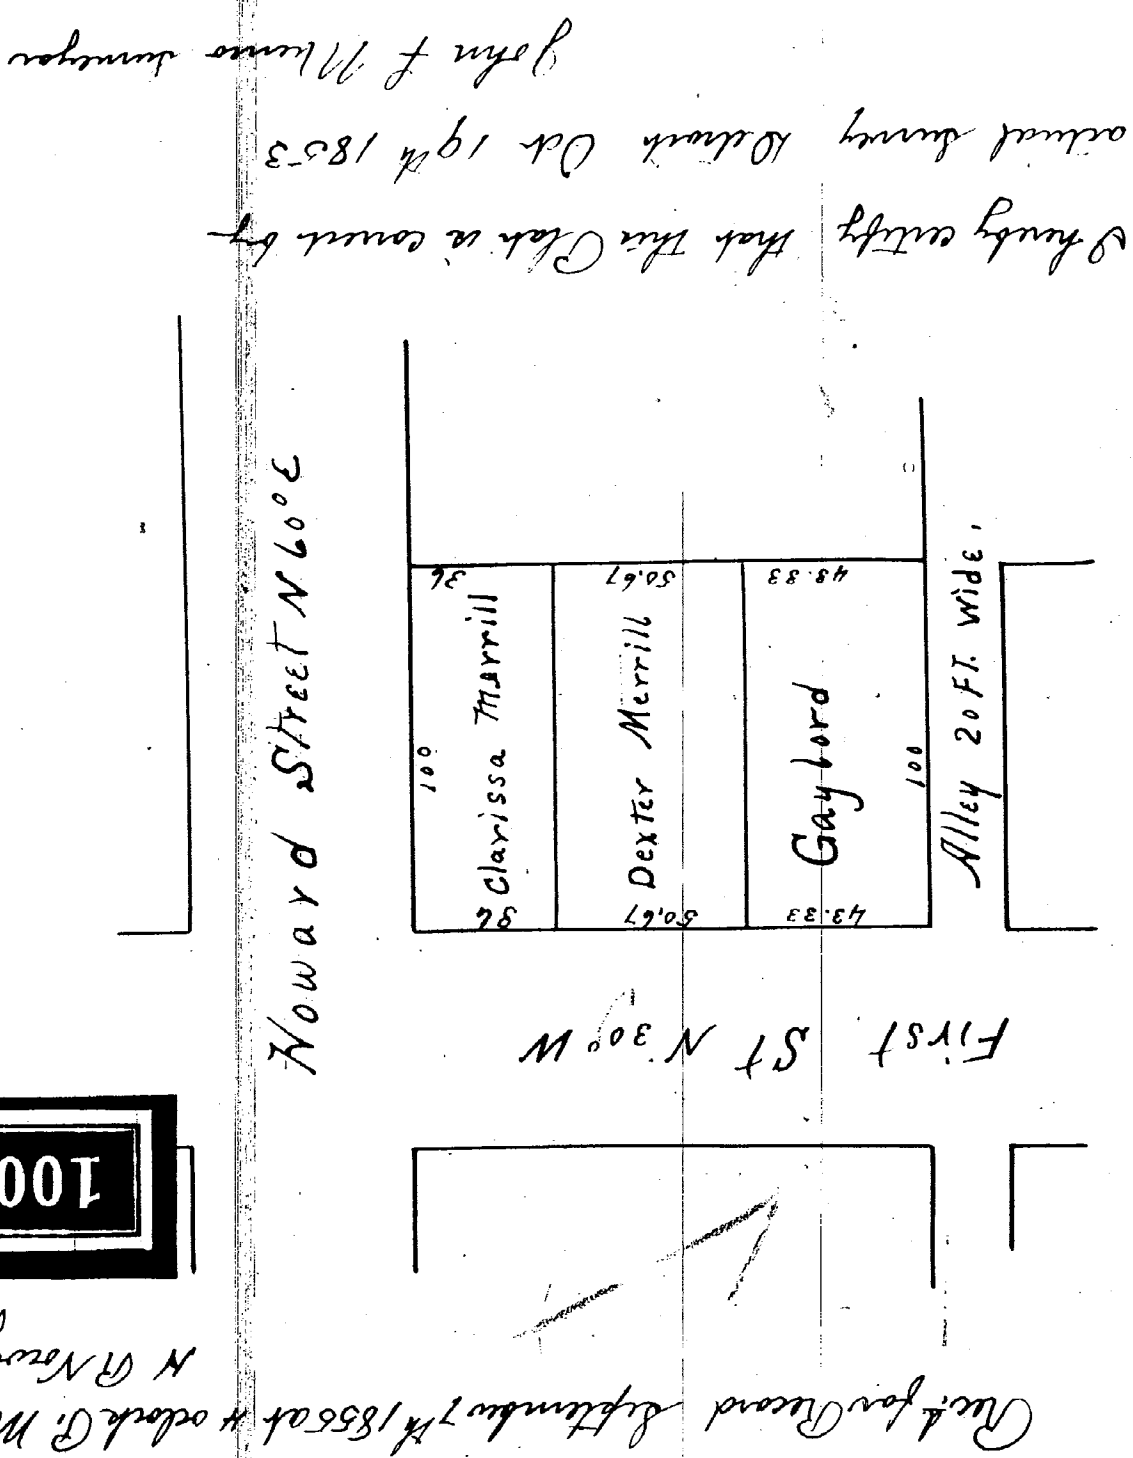

NATURAL
LEAF

I know all men by their presents that I Dexter Merrill do present
for record the within plat of subdivision of Lots No 6 and 7
Block 28 Leas Farm Witness my hand and seal at Detroit this
7th day of September A.D. 1853

In Presence of
Henry Campan
N B Newland

Dexter Merrill

State of Michigan
Wayne County On this 7th day of September A.D. 1853
personally appeared before me a Notary Public for said County Dex-
ter Merrill known to me to be the person who executed the
above and acknowledged the same to be his free act & deed
Henry Campan Notary
Public Wayne Co Mich

I hereby certify that these plats are correct copies of the platanow
on file in the Register of Deeds office being made under the
superintendence of the Auditor General by tracing the plat on record
and affixing thereto a carefully compared copy of the dedication
and certificates
Dated this 19th day of May 1910

John B La Fountain
Clerk and Gen. Dep.