



JEFFERSON AVE N60E

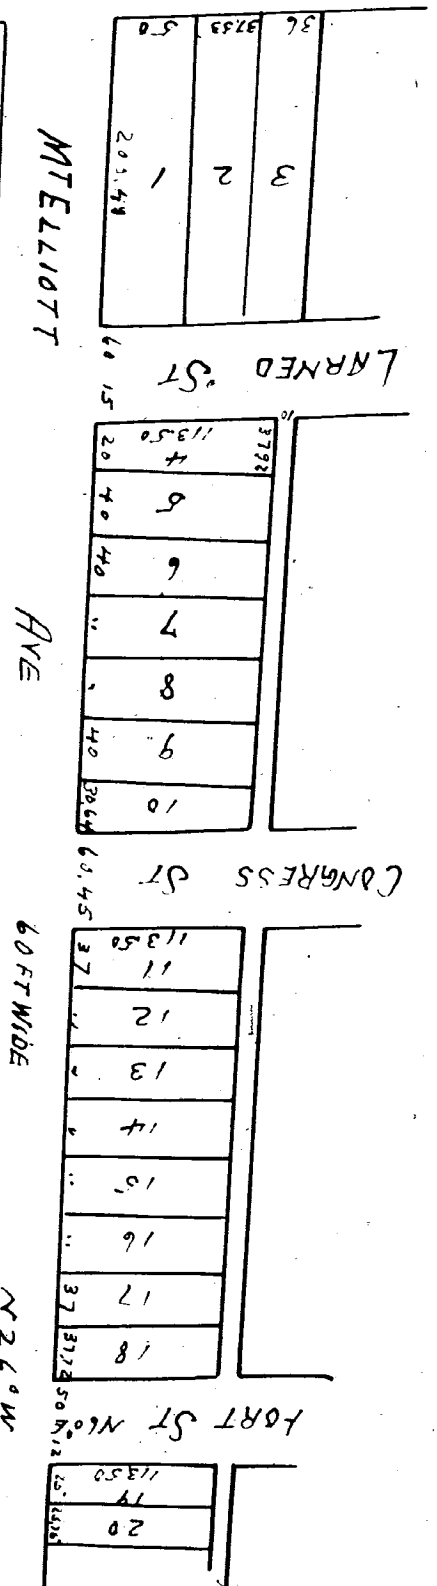

PLAT OF
-- OF EASTERLY HALF OF --
LOT NO 6
-- LEIB FARM --

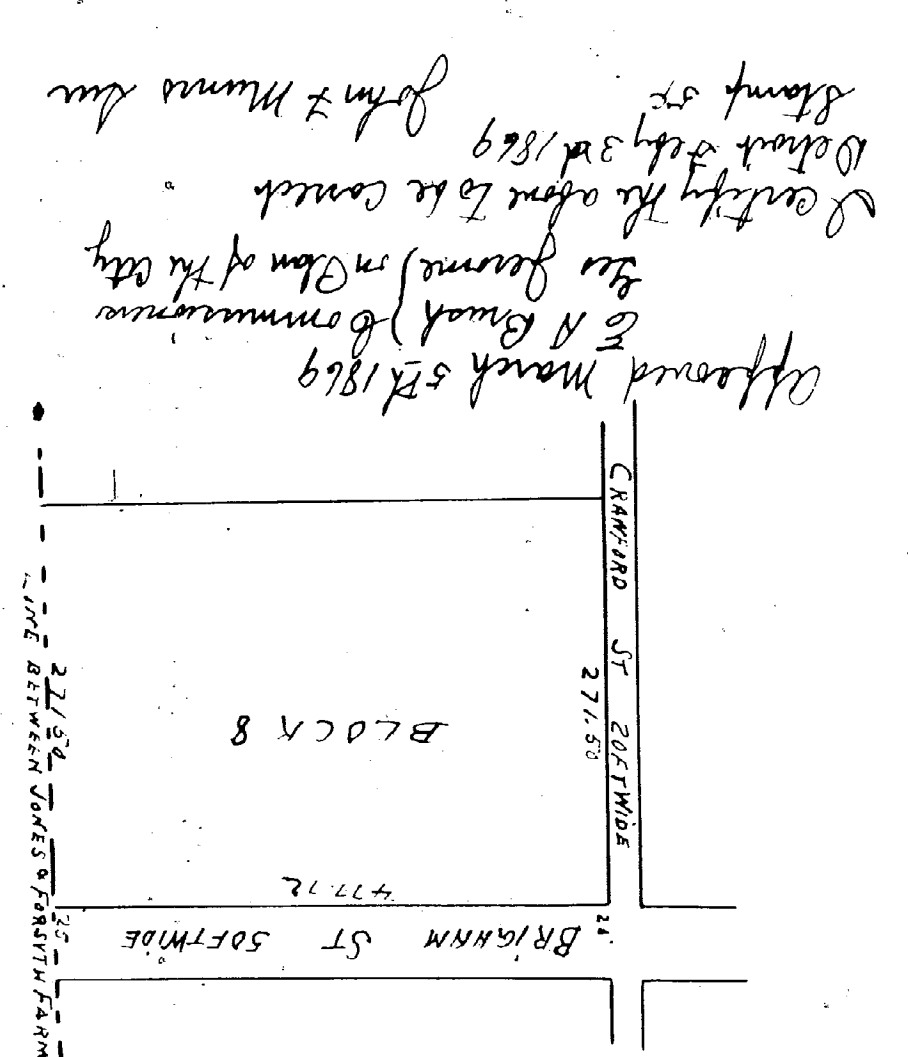

PLAT OF
-- SOUTH HALF FOR BRIGHAM ST. --
ON THE NORTHERN PART OF
BLOCK 8 CONNOR ESTATE.
-- FORSTYTH FARM --

This is to certify that the above plat has been compared with the original plat of record in the office of the Register of Deeds of Wayne County and found to be a true and correct copy of the same.

A. N. Williams
Surveyor

Read for Record March 20/1869 at 3 o'clock P. M.
Along Eaton Register

State of Michigan ss
Wayne County ss
On this 3rd day of February 1869 John F. Munn & Mary Munn do hereby certify that the person who executed the annexed plat appeared before me and duly acknowledged the execution thereof on the face hereof and deed
I J. B. Crane Notary Public
Wayne County Mich.

State of Michigan ss
Wayne County ss
On this 16th day of February 1869 before me appeared the above named Ellen Connor to me known as the person who executed the above certificate of dedication and duly acknowledged the execution thereof on the face hereof and deed
I J. B. Crane Notary Public
Wayne County Mich.

State of Michigan ss
Wayne County ss
On this 16th day of February 1869 before me appeared the above named Ellen Connor to me known as the person who executed the above certificate of dedication and duly acknowledged the execution thereof on the face hereof and deed
I J. B. Crane Notary Public
Wayne County Mich.

10085

10084